


ARUN DISTRICT COUNCIL 1/98/10

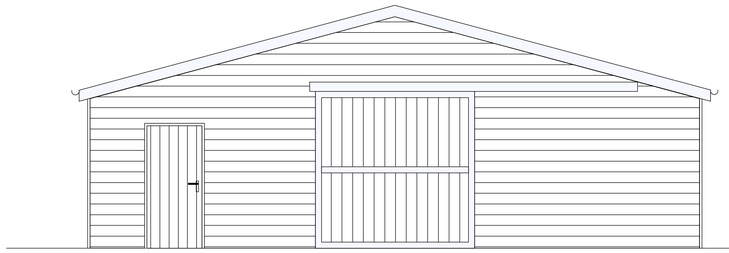

Proposed South elevation

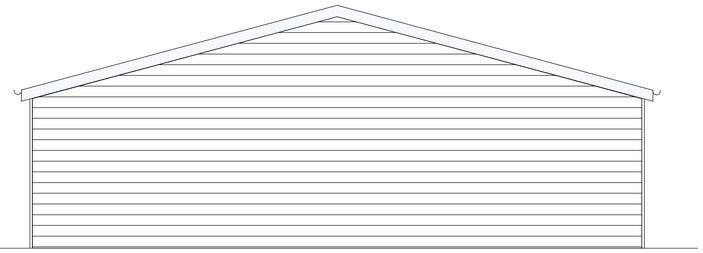


Proposed North elevation

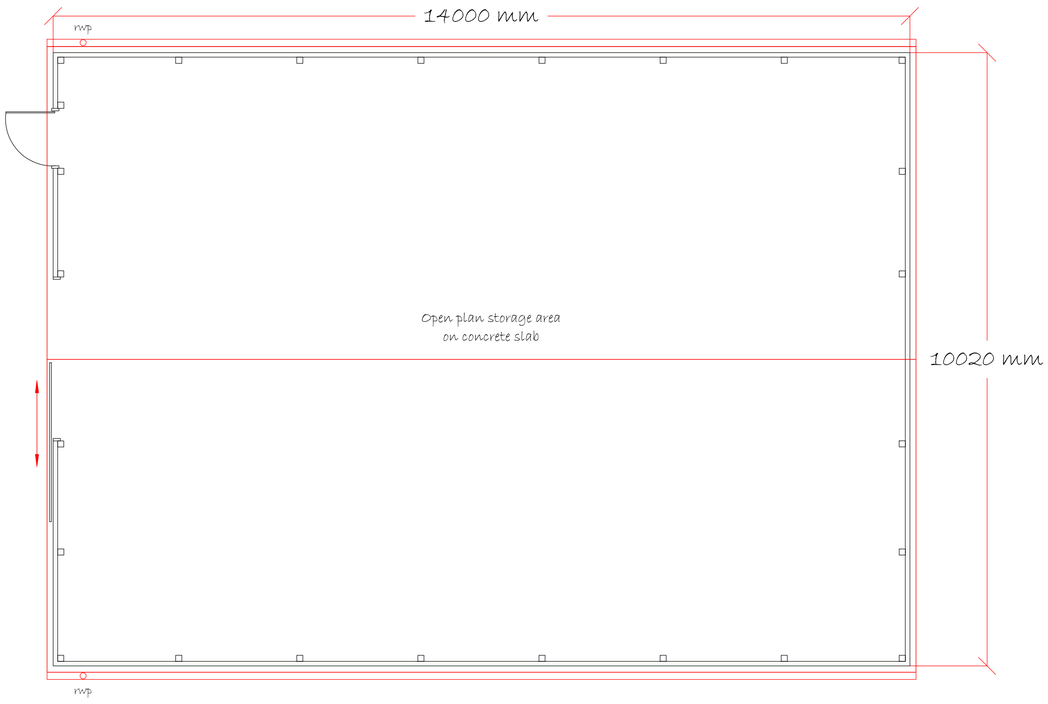


Proposed Floor Plan

Proposed Roof Plan

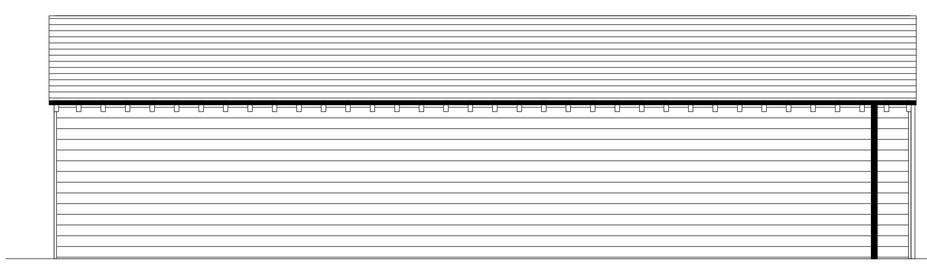

Proposed East elevation

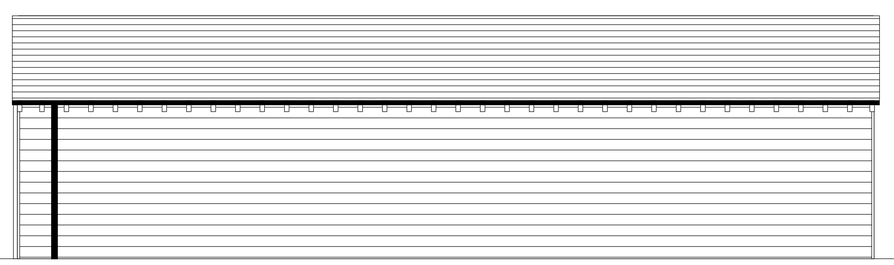

Proposed West elevation

10 m

Scale comparator at 1:50 on A1

COPYRIGHT NOTICE
This document and the drawings upon it are copyright and may not be copied. photographed, altered or traced without the express written permission of the copyright owner, HOME PLAN-IT, 6 Market Close, Barnham, West Sussex PO22 0LH.

SCALE FROM THESE DRAWINGS FOR PLANNING PURPOSES ONLY; ALL MEASUREMENTS TO BE CHECKED ON SITE FOR CONSTRUCTION PURPOSES

HOME PLAN-IT Ltd

6, Market Close, Barnham, West Sussex PO22 0LH
Tel: 01243 552762 Fax: 01243 554674
e-mail: mail@homeplanit.co.uk Web: http://www.homeplanit.co.uk

HOME PLAN-IT Limited is registered in the UK
under Company No. 5269104.
Registered Office: 74-76, Aldwick Road, Bognor Regis, West Sussex PO21 2PE

Project:
Timber clad barn for storage of materials associated with agricultural use of Maggie's Meadow (rearing of free range rare breed pigs).

Site Address:
Maggie's Meadow
Hoe Lane, Flansham,
Bognor Regis, PO22 8NS

Title: Proposed Floor Plans & Elevations

Drawing No:
Edition 1 Sheet 2

Client: Mr P Bennett

Scale: 1:50

Date: October 2010