

ARUN DISTRICT COUNCIL: Y187/07/

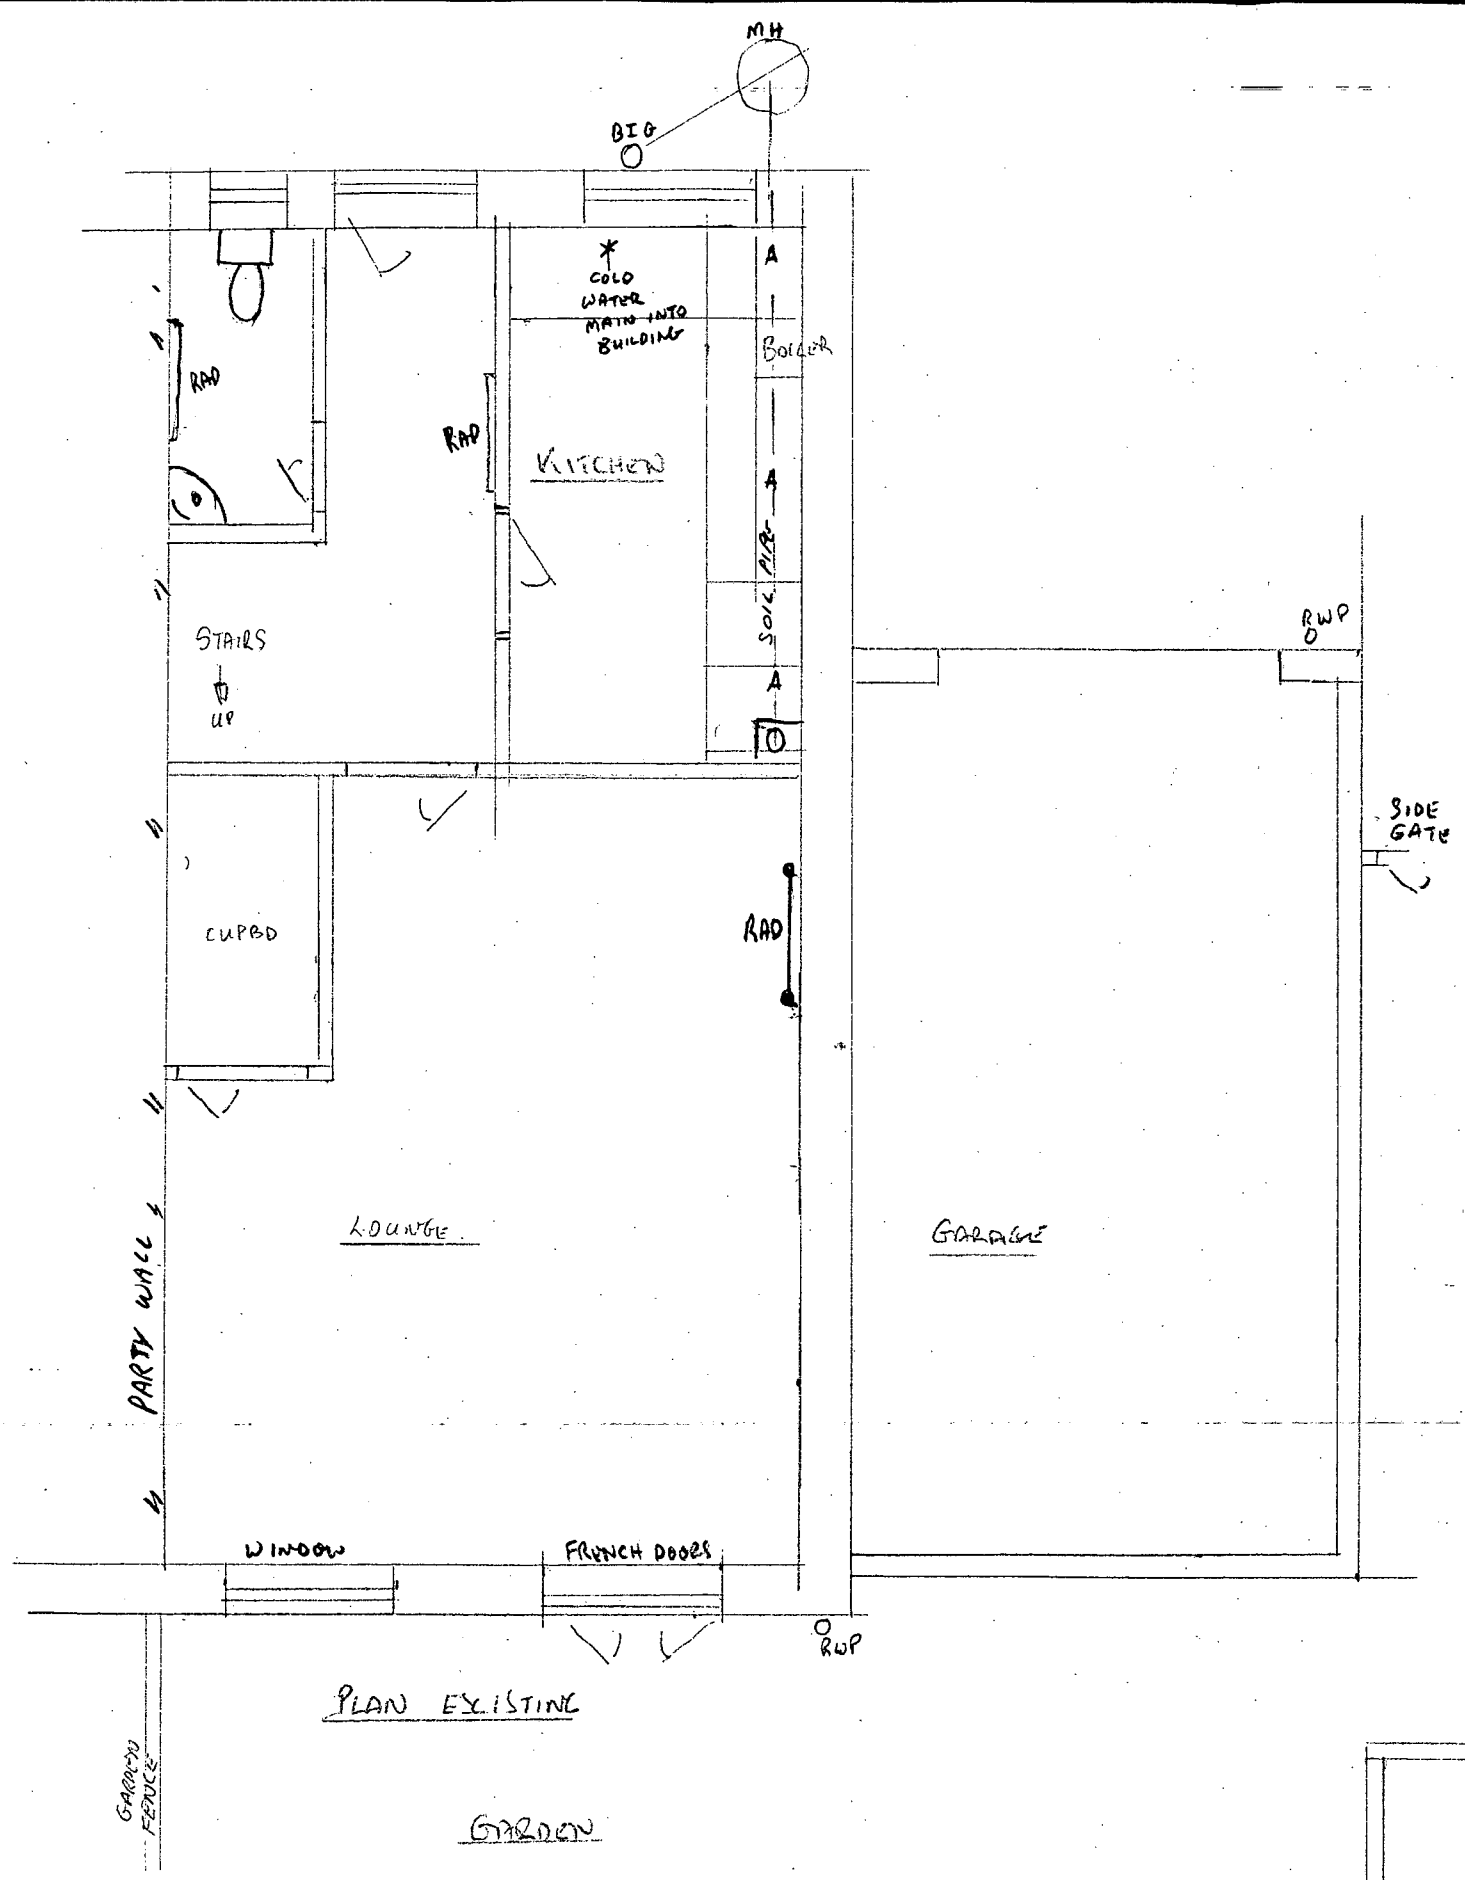

PLAN EXISTING

GARDEN

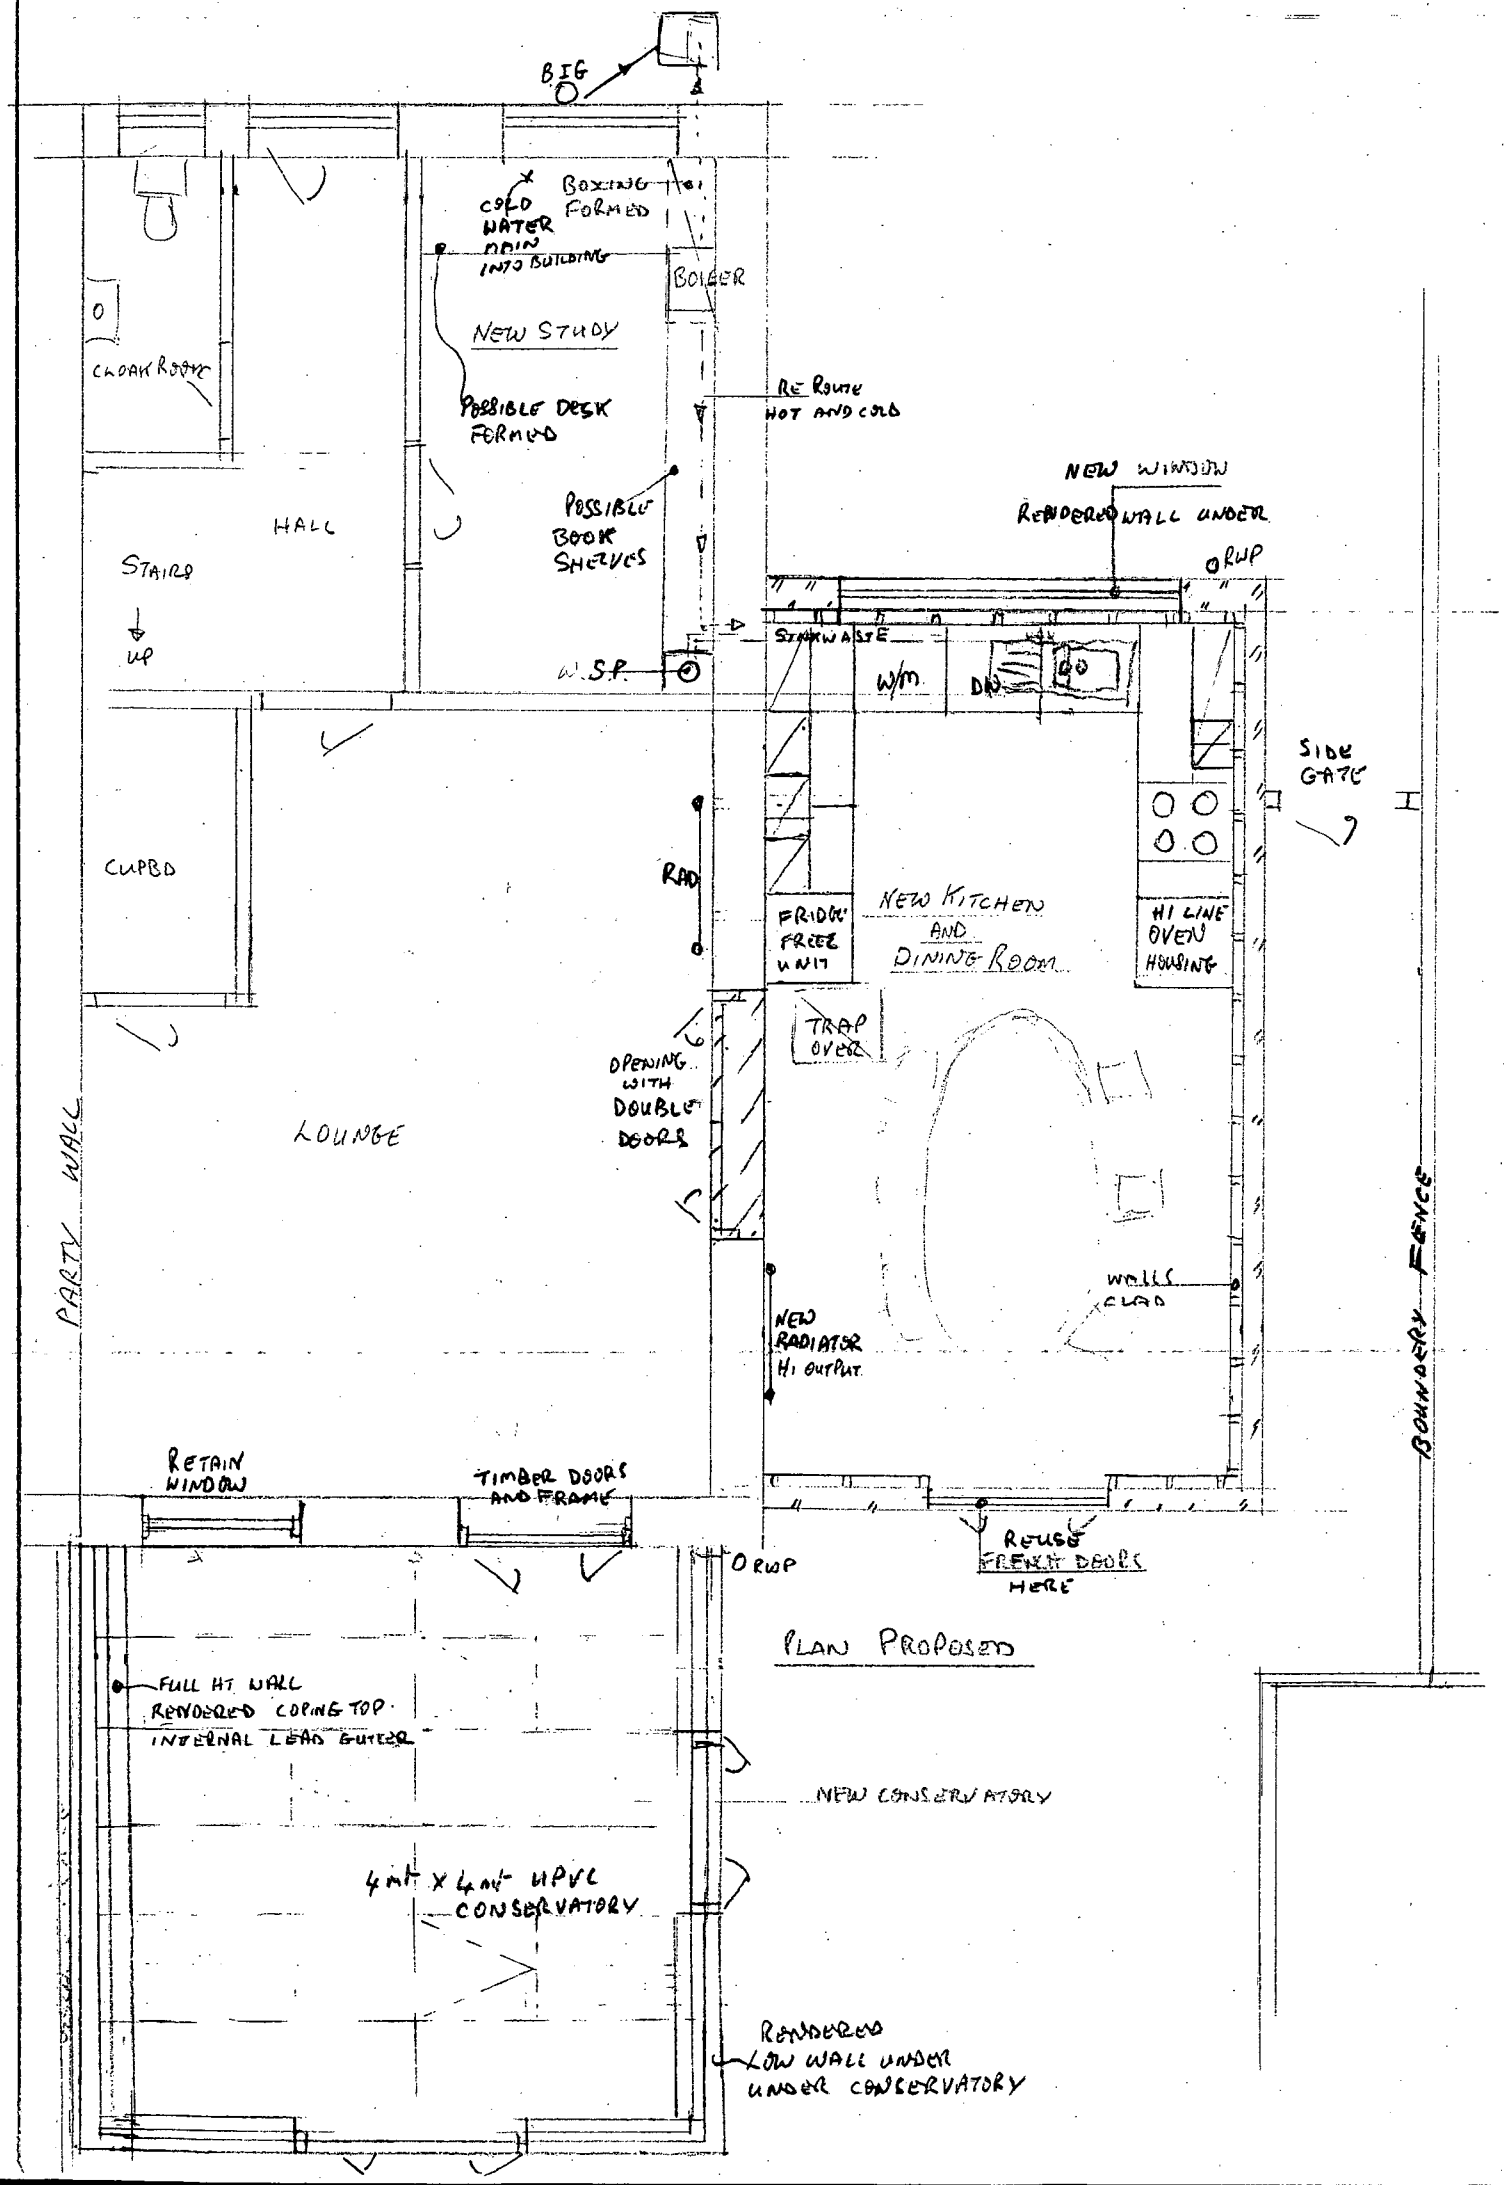

PLAN PROPOSED

PROPOSED KITCHEN / DINNING ROOM FOR MRS GARDENER
PLUS CONSERVATORY 5 FELLOWS GARDENS
YAPTON.

BRIGHTER HOMES CO

DR PR 09/2507

SCALE 1-50