


Ro
thick
Roads
thick typ
Inverter configur
6 containers
inv/container
SB/inv
str/inv
22 mod./str

0

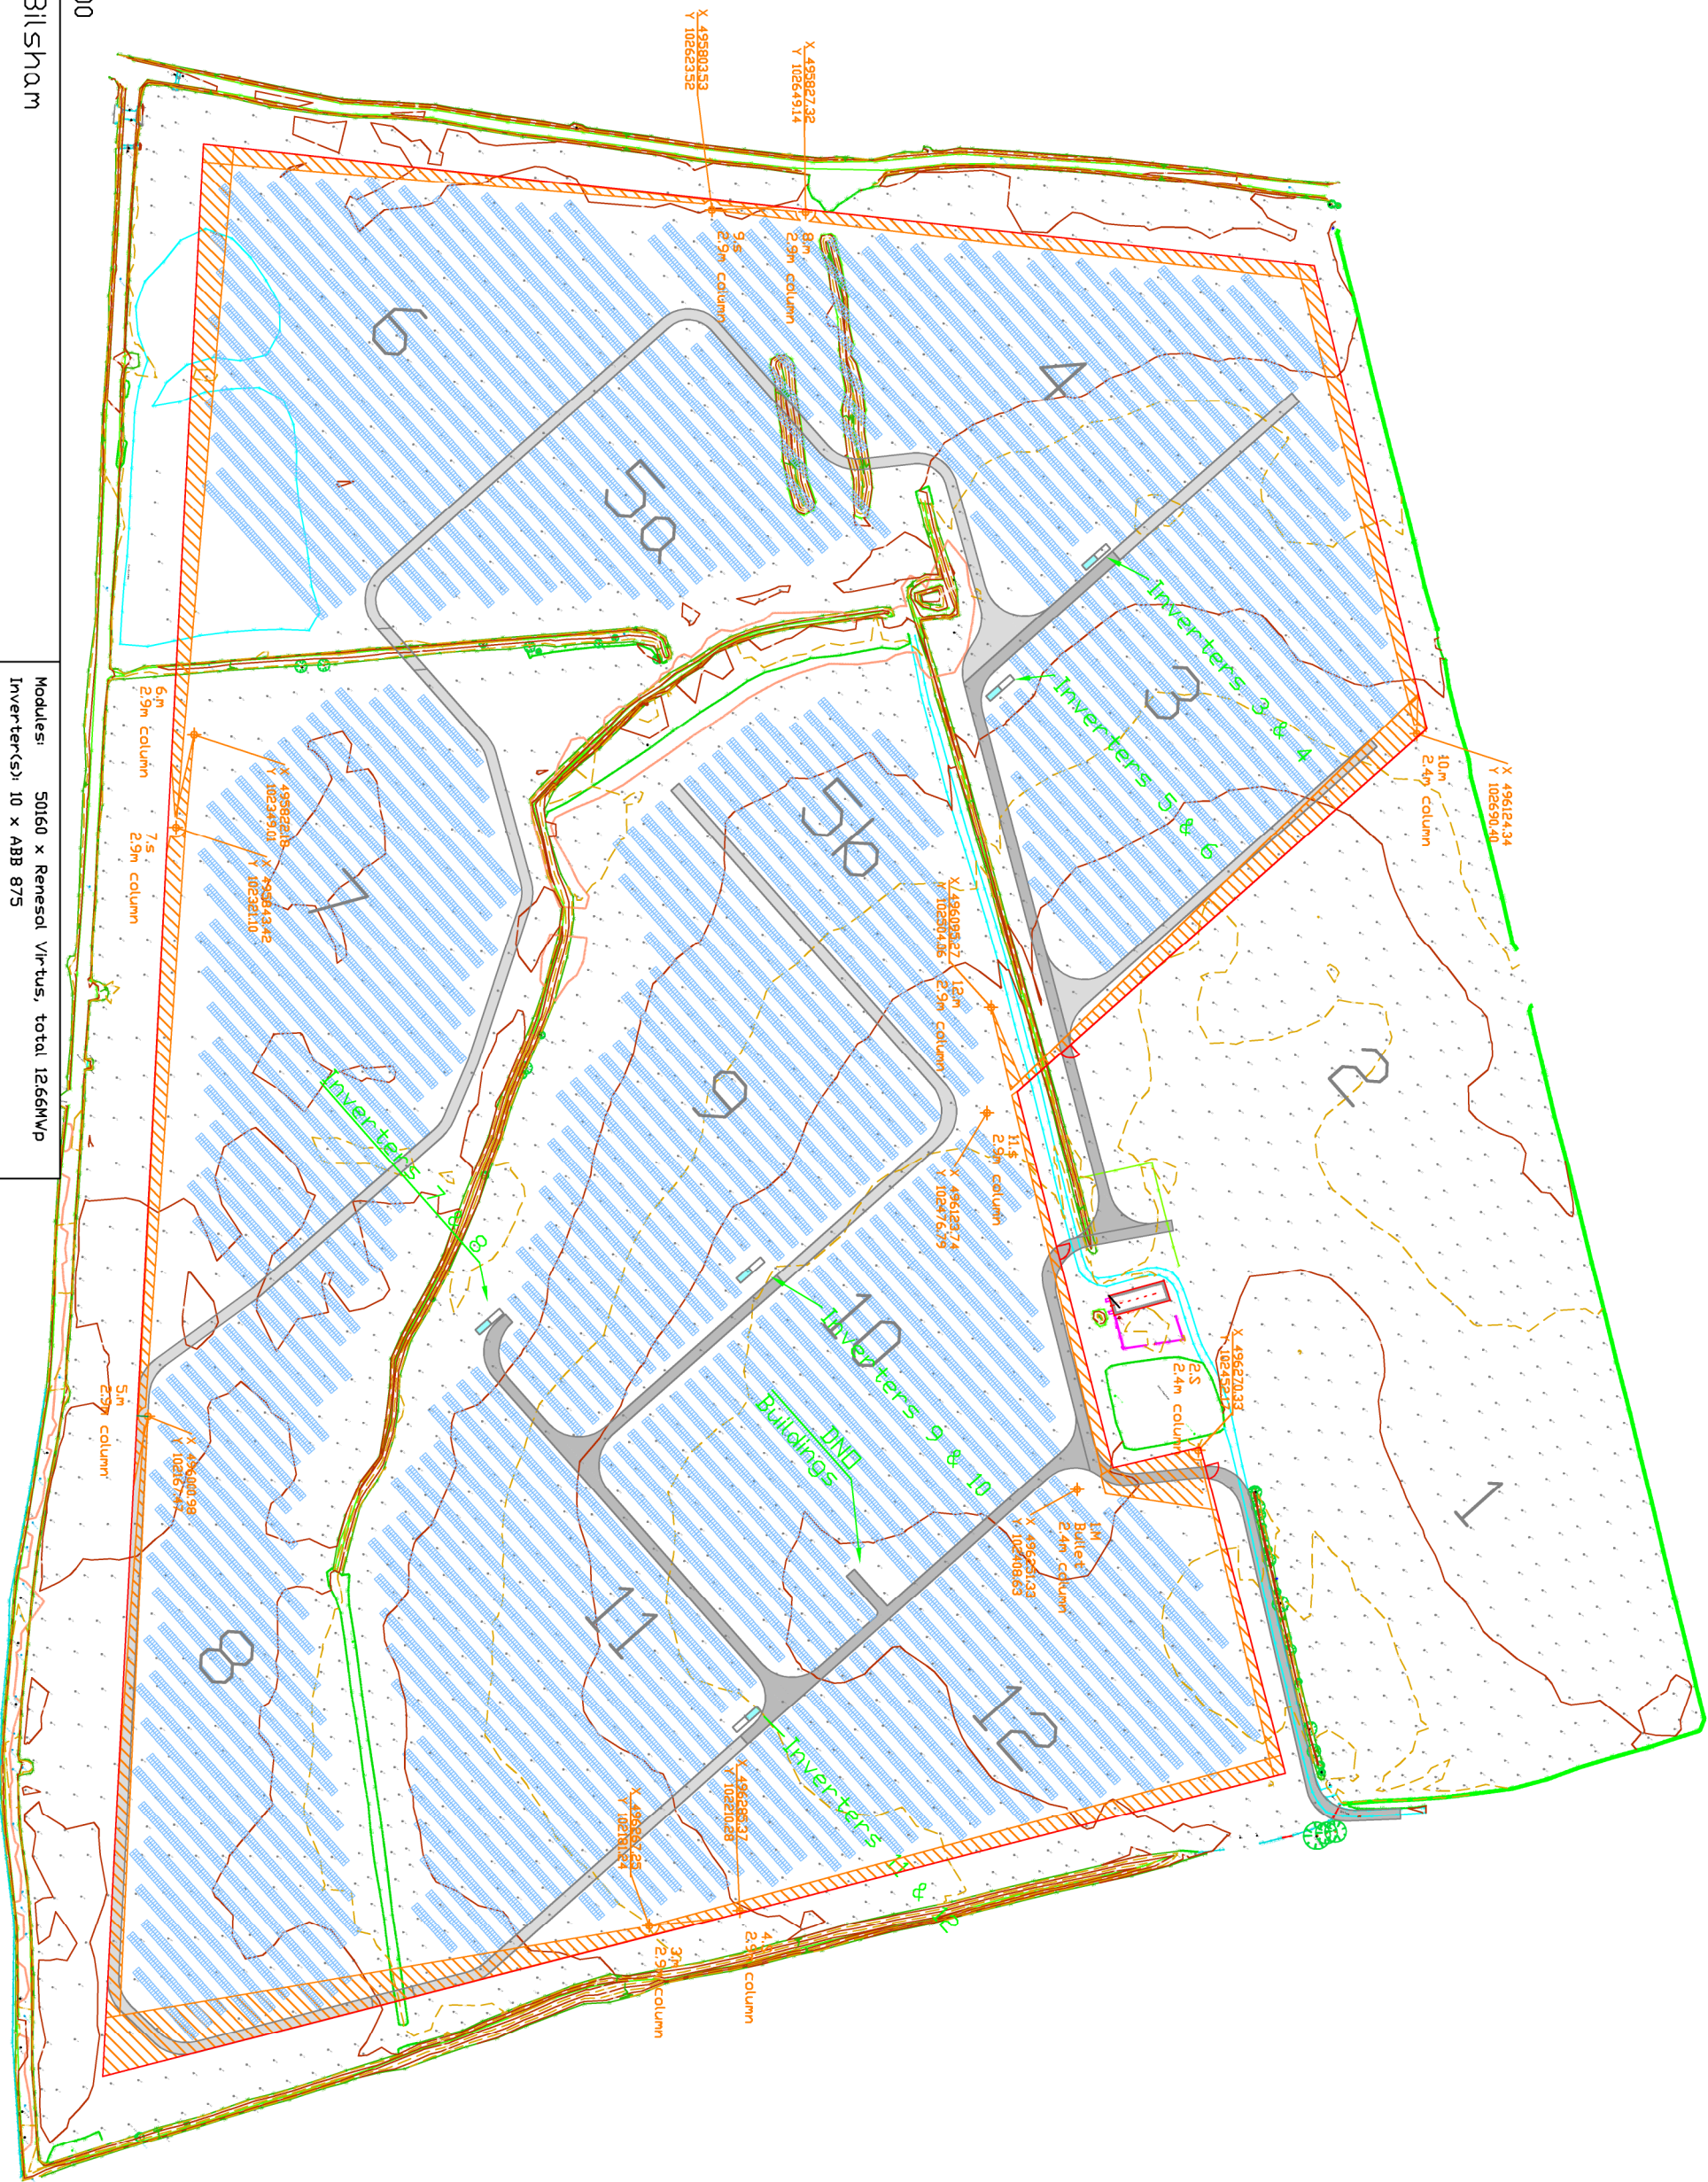

Scale: 1/2500

Project: Bilsham

Camera

1	11/07	TC	Module types	6
2	04/08	TC	10.5.10 & -11 -> 10.10	7
3	05/08	TC	Fence and camera	8
4				9
5				10
Created: 19/12/13				
Design				
R-031903-100				
Modules: 50160 x Renesol Virtus, total 1266MWp				
Inverters(s): 10 x ABB 875				
Project Manager: Dmitry Van Haverre				
Foreman:				
Site address:				
Drive lane				
Bilsham (UK)				

SOLAR Technics
GDF svez
Industrieweg 70, 8800 Roeselare
t: +32 31 20 20 52 f: +32 31 20 20 01