



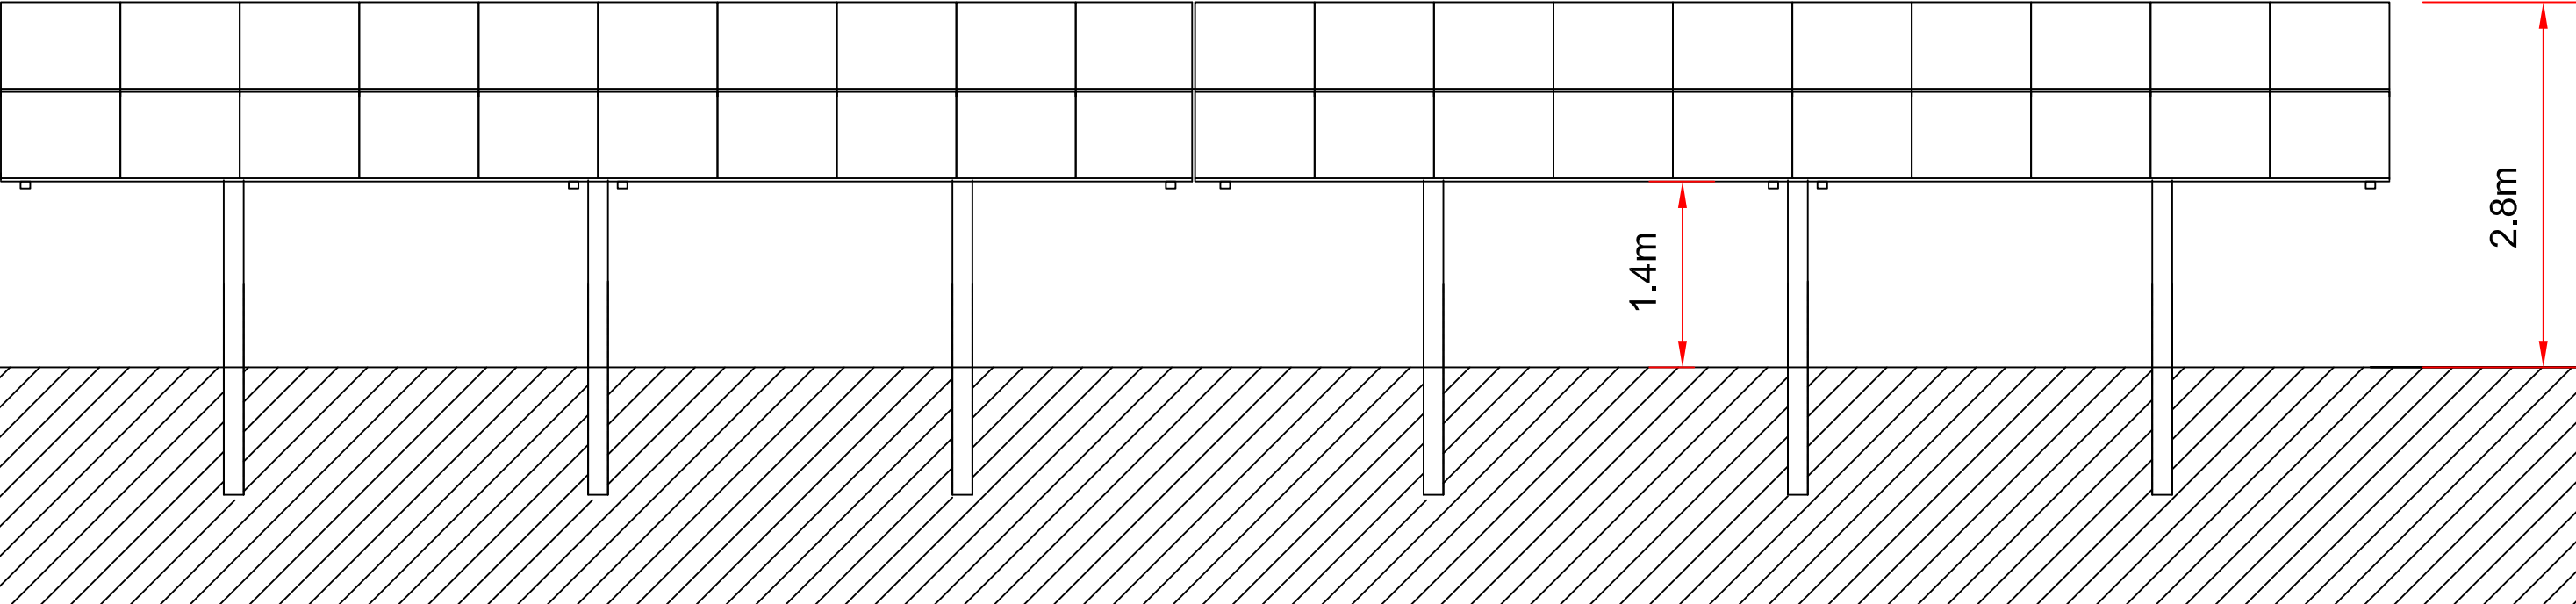

REV	DATE	COMMENTS
A	24-10-2013	2.8m and 2.4m panels split details
A	25-10-2013	2.85m

Date:	Date: 24-10-2013	Status:	Status: PLANNING
Scale:	Scale: 1:50@a3	Project:	Project: BILSHAM
Drawn:	Drawn: NM	Drawing Title:	Drawing PV Panel Elevation A
Chkd:	Chkd: AH	Title:	
Auth:	Auth: AH	Drawing No:	Drawing No: 2562_300_RevB

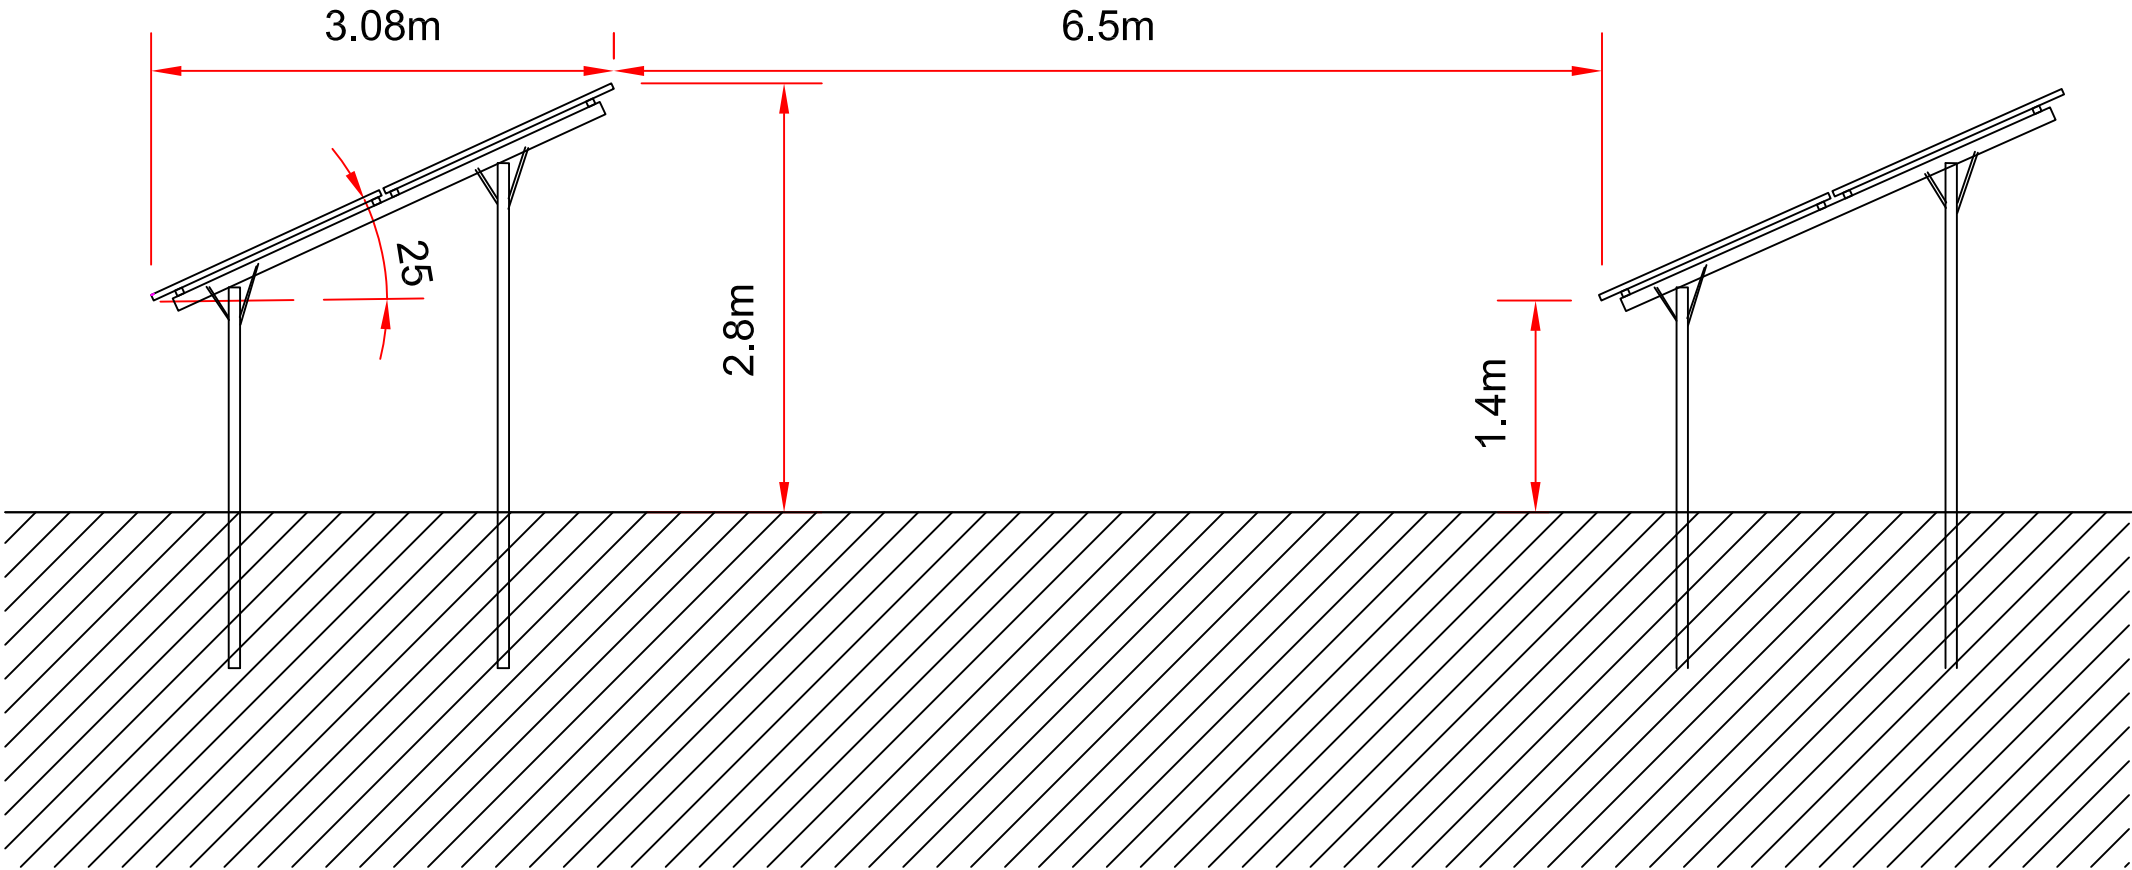