

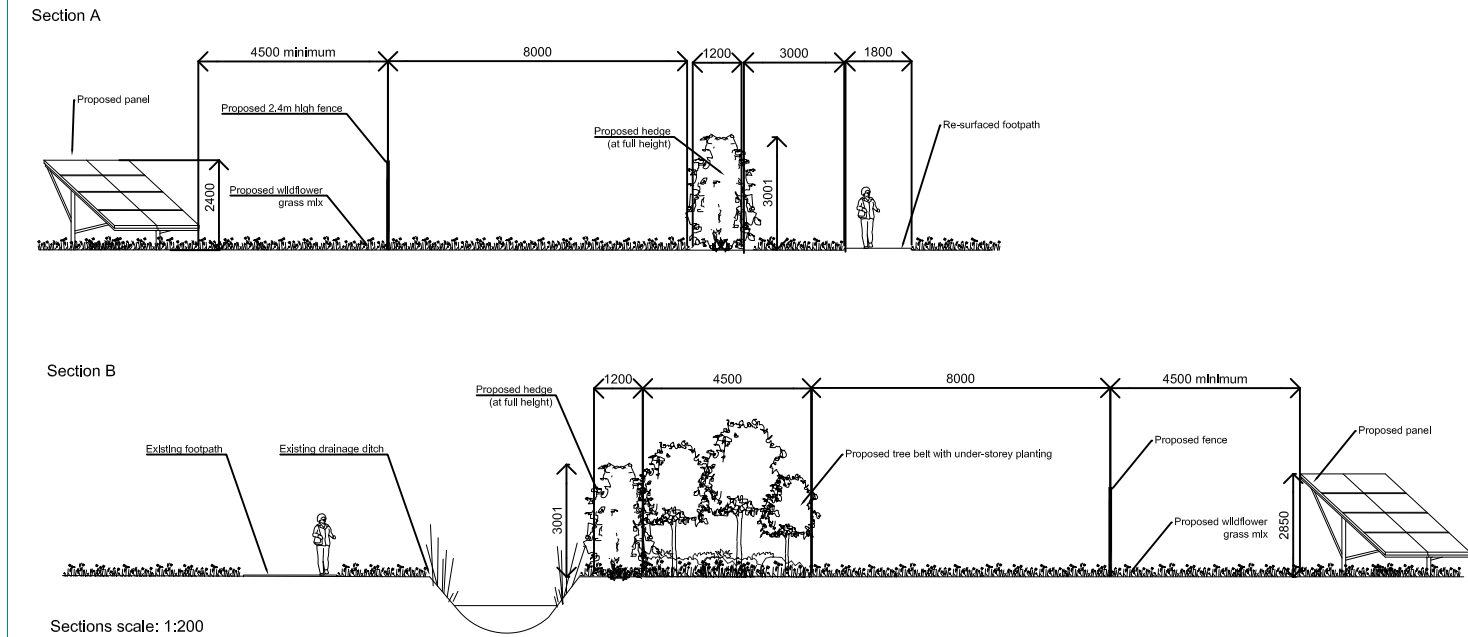


Reproduced with the permission of the controller of her Majesty's Stationary Office. © Crown Copyright - Licence No. AR100017235

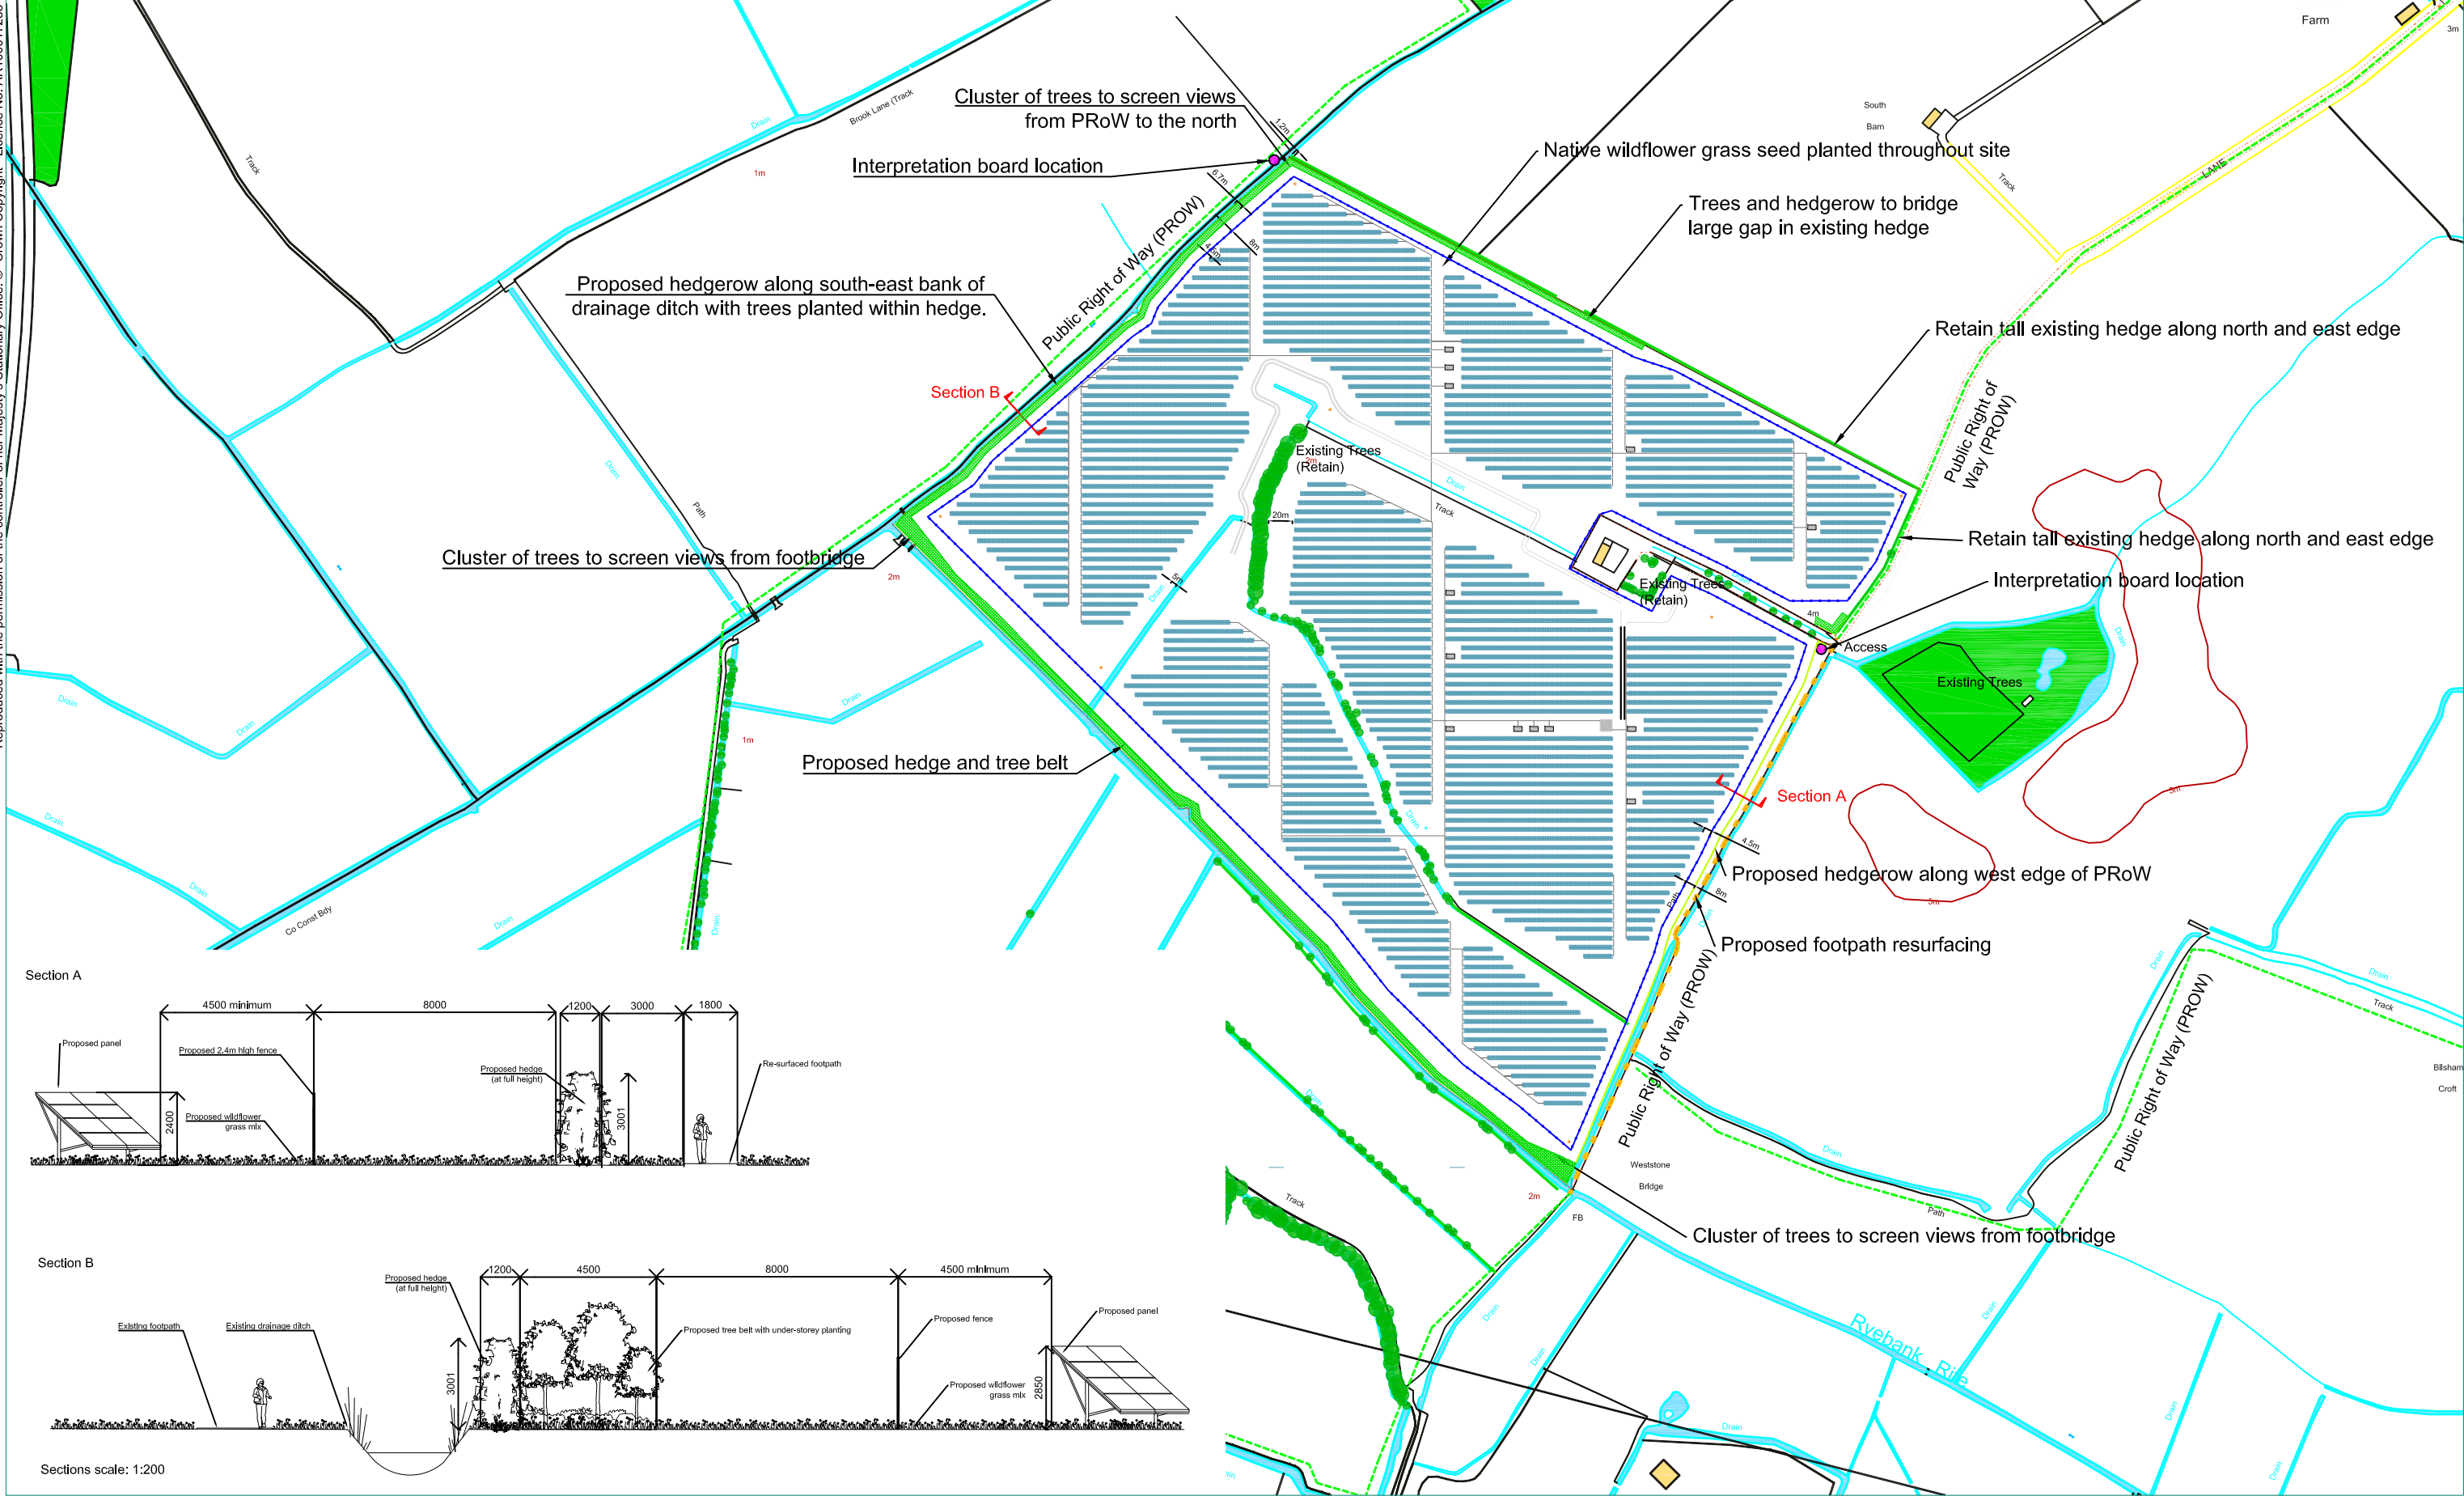

Sections scale: 1:200

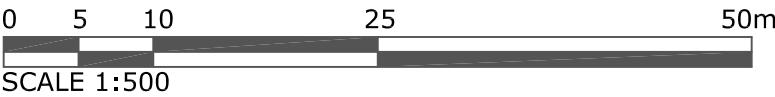

KEY	
	Existing planting
	Existing water courses
	Site area
	Proposed fence
	Proposed PV Panels with trench for cables
	Proposed electrical housing
	Existing building
	Proposed tree belt planting
	Proposed hedge
	Proposed footpath resurfacing
	Proposed CCTV camera (indicative position)
	Proposed interpretation board location

REV	DATE	COMMENTS	Date:	03.10.13	Status:	Planning
A	09-10-13	for public display	Scale:	1 : 5,000 @ A3	Project:	Bilsham
B	20-10-13	for public display	Drawn:	NM	Drawing Title:	Recommended Landscape Mitigation Plan
C	21-10-13	mitigation added - Interpretation and prow	Chkd:	AH	Drawing No:	2562_101_REV F
D	22-10-13	panel update by TLP	Auth:	AH		
E	23-10-13	section and fenceline boundary correction				
F	25-10-13	2.85m high panel CCTV added				