




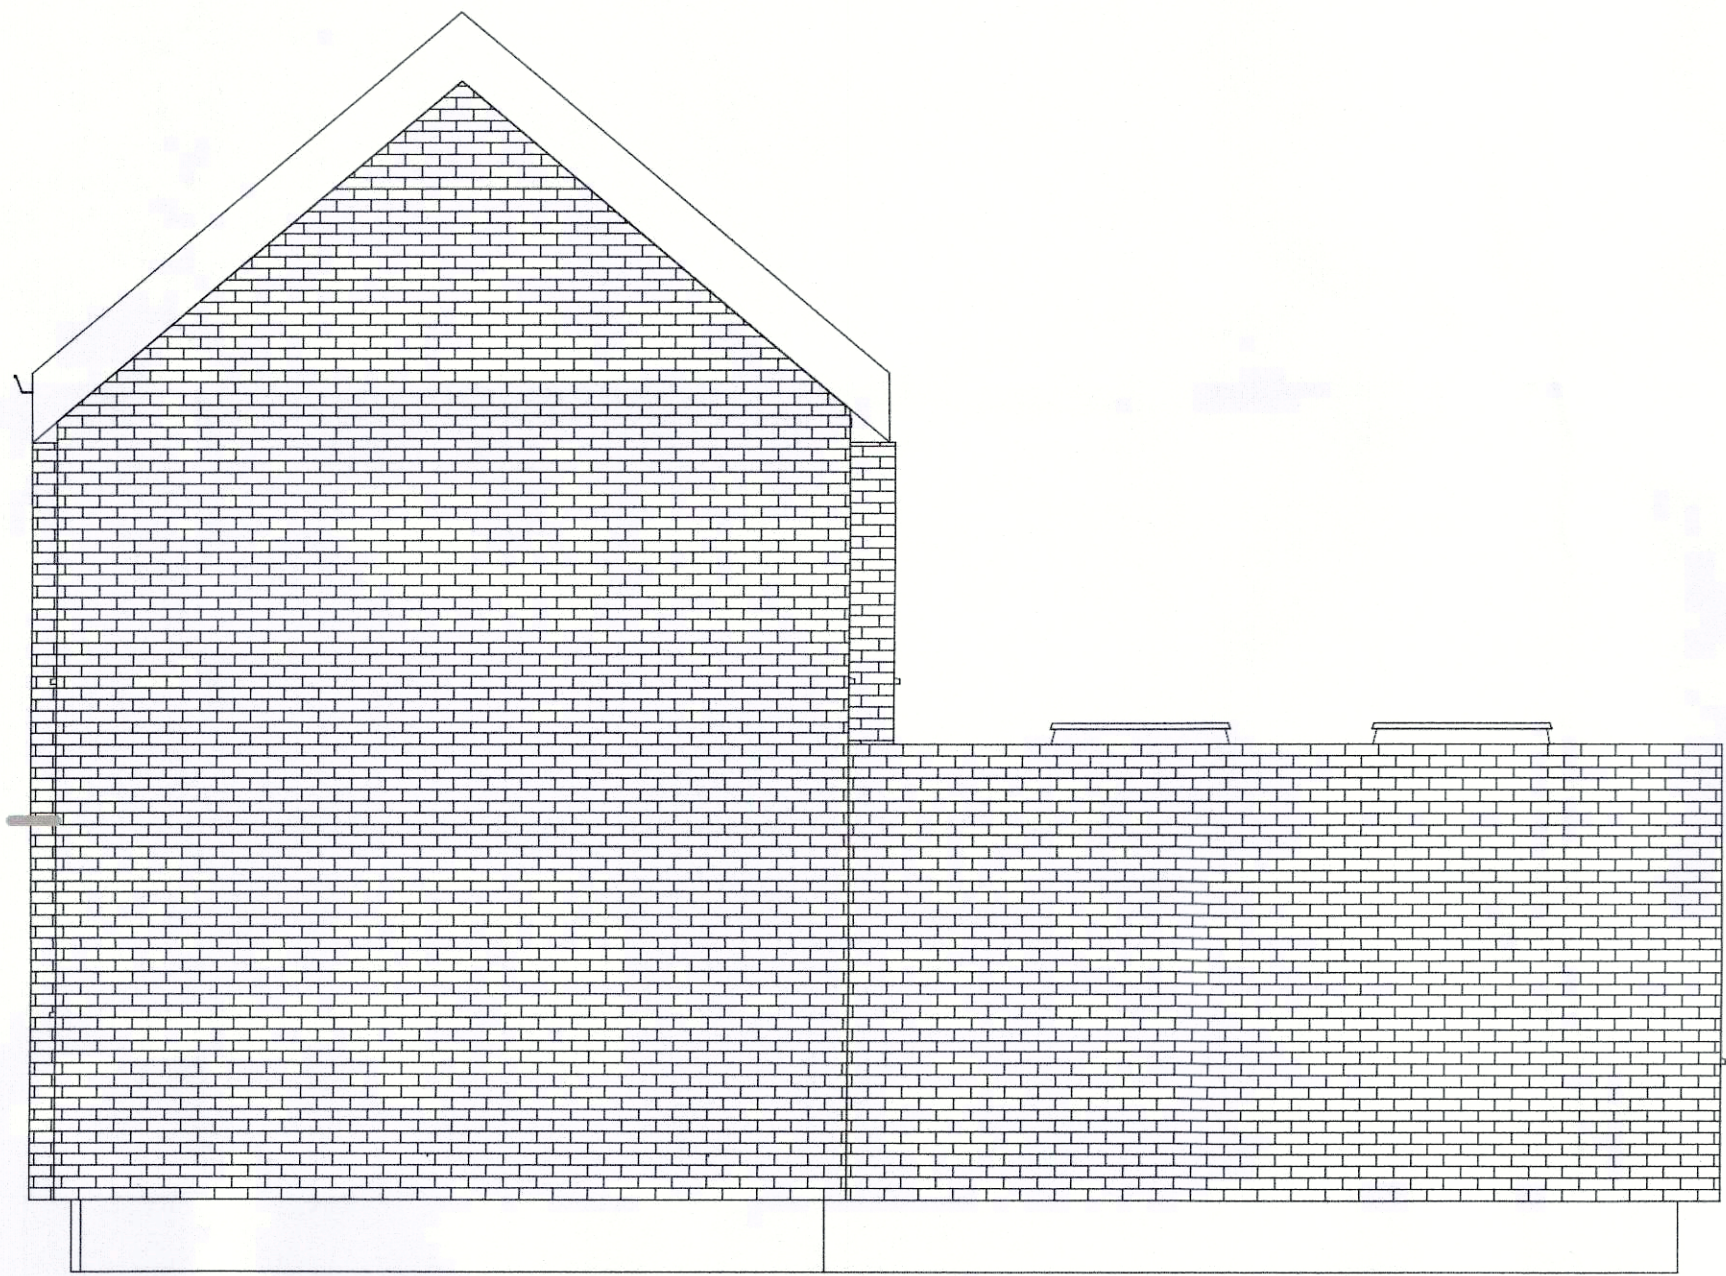


1 East
1 : 50

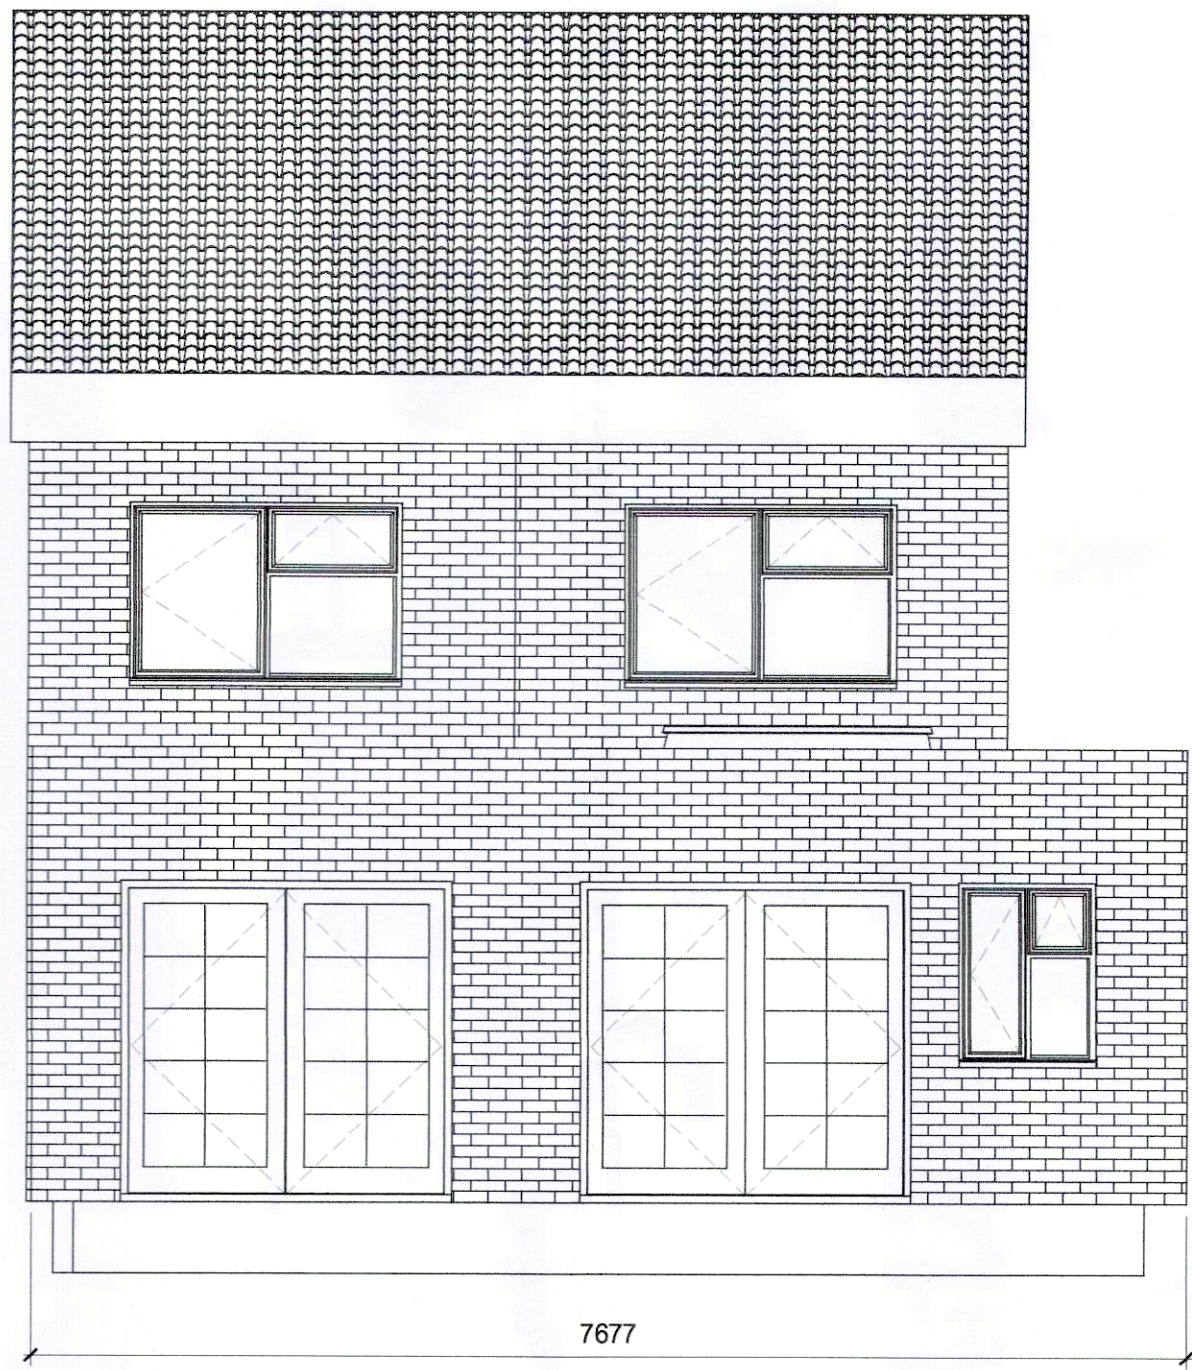

2 North
1 : 50

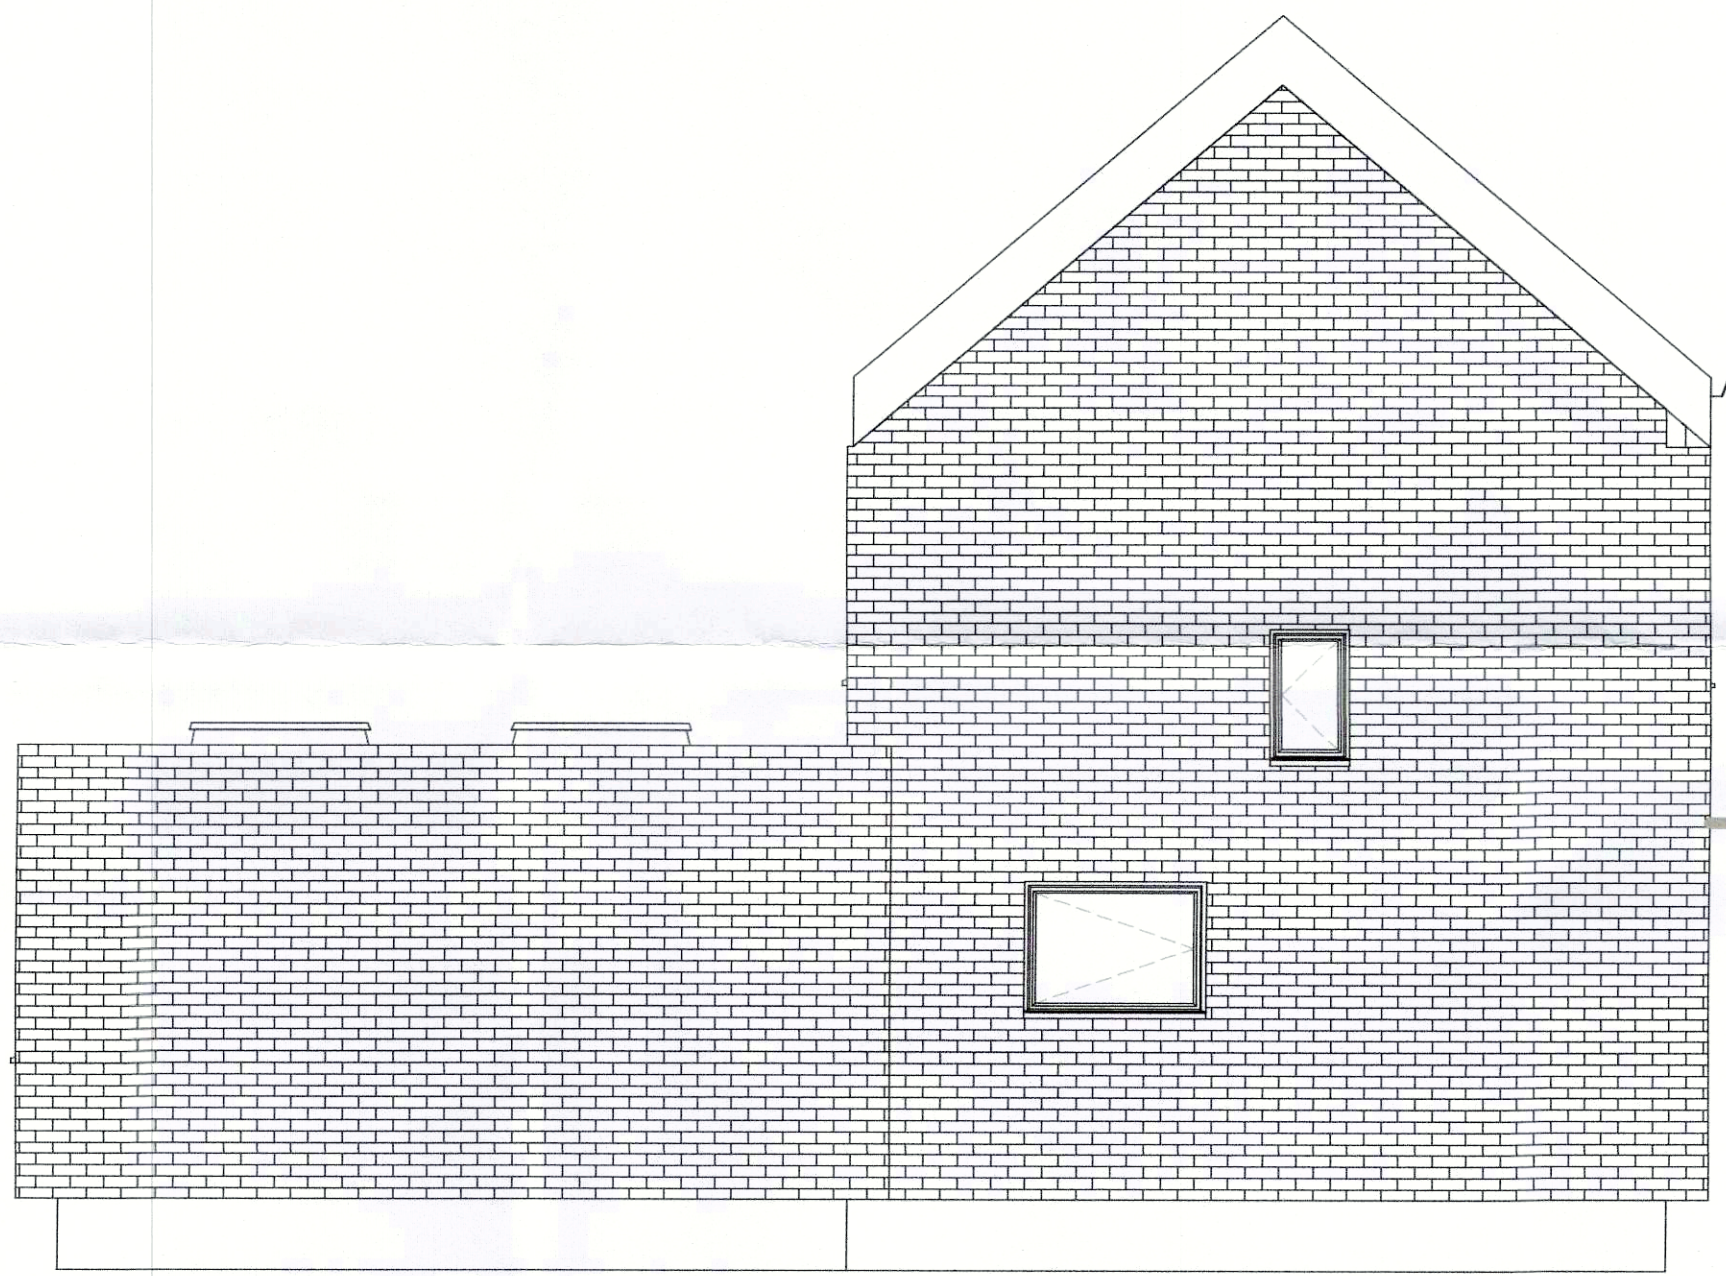

4 West
1 : 50

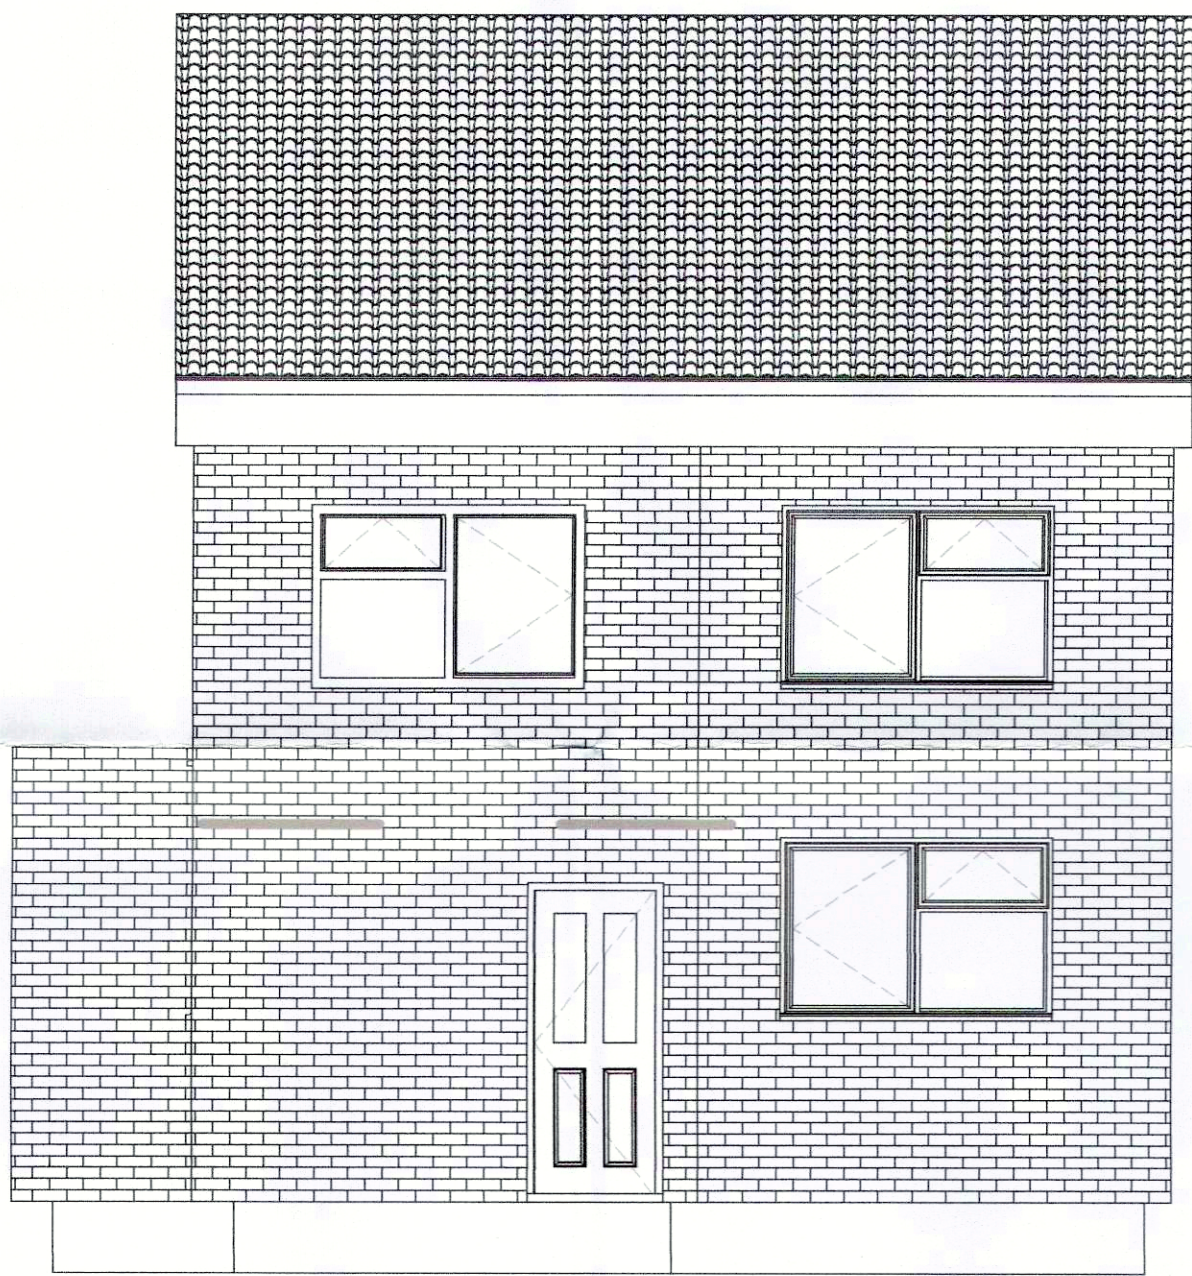

3 South
1 : 50

Rev	Description	Date

CODE	SUITABILITY DESCRIPTION
STATUS	PURPOSE OF ISSUE

 **AUTODESK**
www.autodesk.com/revit

PROJECT
**8 Mill View Road,
Yapton**

TITLE
Proposed Elevations

CLIENT
Sonia Morris

DRAWN BY Author	CHECKED BY Checker	DATE 02/12/19
SCALE (@ A1) 1 : 50	PROJECT NUMBER Project Number	
DRAWING NUMBER Sheet 3	REV	