



Horizontal Section

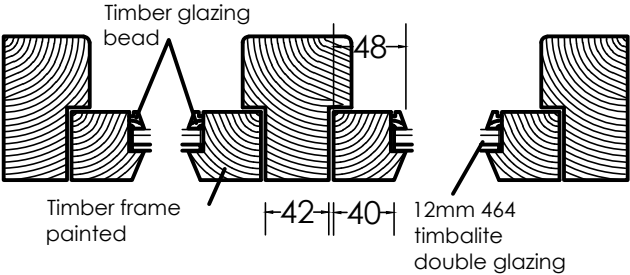

Vertical Section

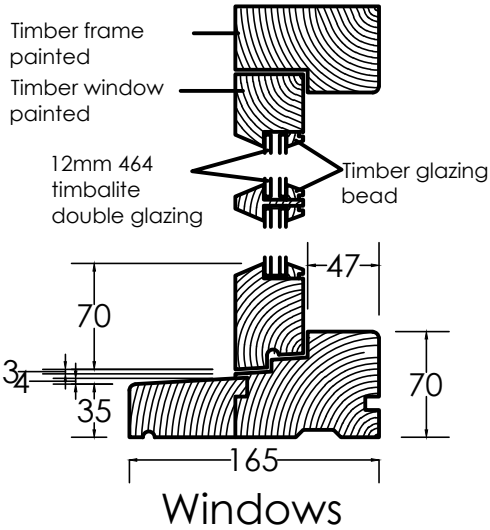

Windows

Details at 1:5

AMdesign

ARCHITECTURE DESIGN DEVELOPMENT
Leeza Aldis-Hobbs ARB RIBA SPAB

Mob: 07756 329400
e-mail: leeza@amdesignltd.co.uk

PROJECT
**DOVECOTE
HOBBS COURT
BILSHAM RD, YAPTON
BN18 0JY**
PROJECT STAGE
PLANNING

DRAWING
**WINDOW
DETAILS**
DRAWING No
321/03
REVISION
SCALE 1:20
DATE SEPT 20
DRAWN LA
CHECKED

LETTER	REVISION	DATE
This scheme is subject to town planning and all other necessary consents. All dimesions and levels to be checked on site. This drawing is to be read in conjunction with other relevant drawings and documents. Report all discrepancies to the Architect before work commences. AM Design is the trading name of AM Design Ltd © AM Design Ltd. All rights reserved.		