



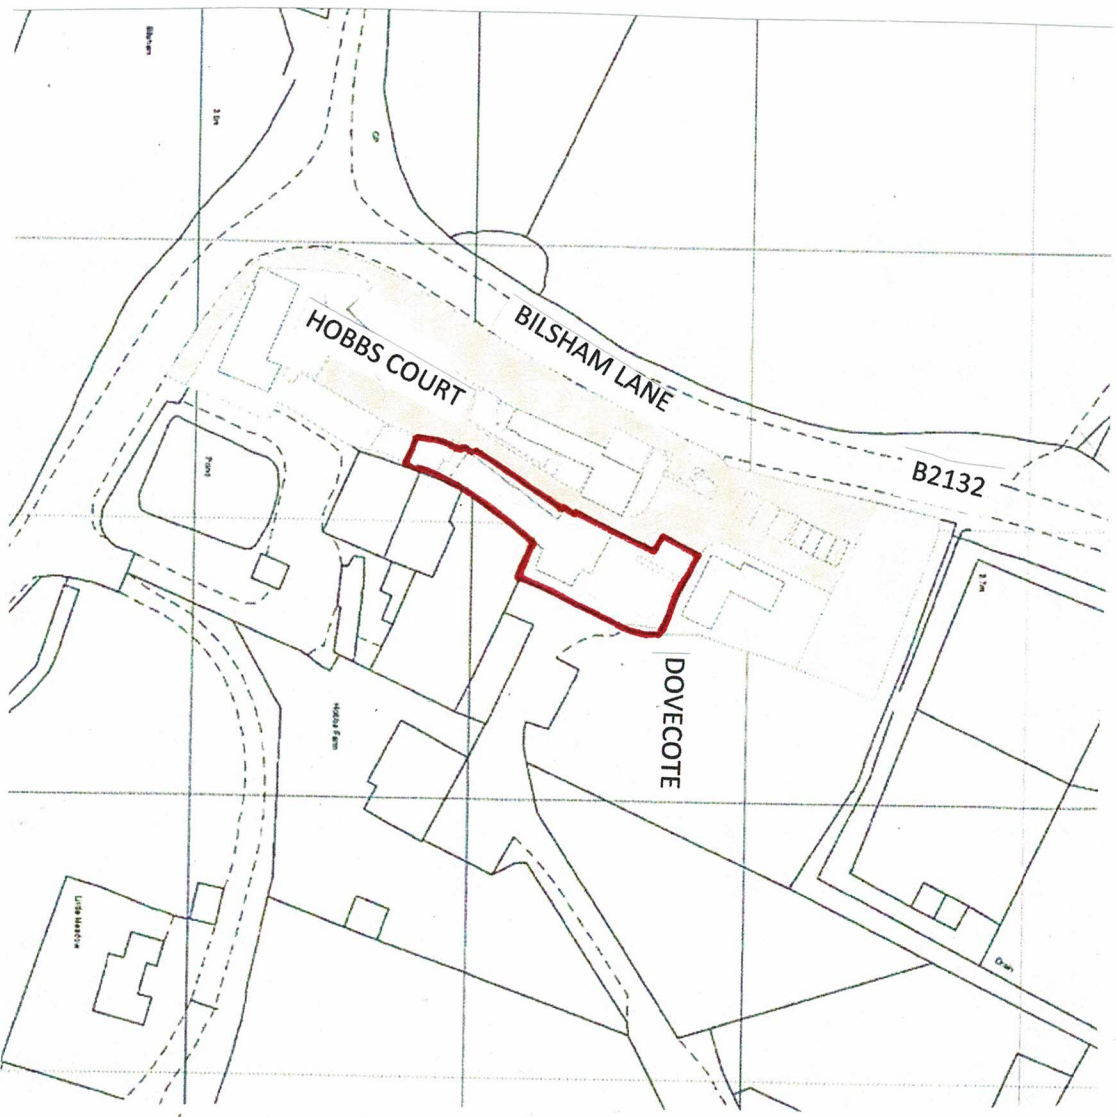

LOCATION PLAN 1:1250

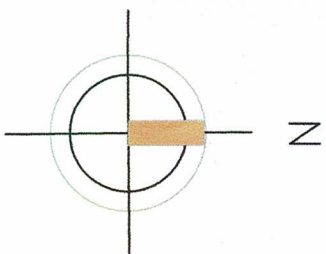

SITE BLOCK PLAN 1:500

Amdesign

ARCHITECTURE DESIGN DEVELOPMENT
Leeza Aldis-Hobbs ARB RIBA SPAB

Mob: 07756 329400
e-mail: leeza@amdesignltd.co.uk

PROJECT

DOVECOTE
HOBBS COURT
BILSHAM RD, YAPTON
BN18 0JY
PROJECT STAGE
PLANNING

DRAWING

SITE BLOCK PLAN
LOCATION PLAN

DRAWING No

321/01

REVISION

SCALE 1:1250 1:500
DATE NOV 2017 DRAWN CHECKED LA

LETTER

REVISION

DATE

This scheme is subject to town planning and all other necessary consents. All dimensions and levels to be checked on site. This drawing is to be read in conjunction with other relevant drawings and documents. Report all discrepancies to the Architect before work commences. AM Design is the trading name of AM Design Ltd © AM Design Ltd. All rights reserved.