




Drawing No: C:\Users\305231\Box\WAT-DW-AEA-General\PROJECTS\5877_DownsettMayNew_Lake Lane\Plans\Ambiental\5877_Updated-to-watercourse.dwg

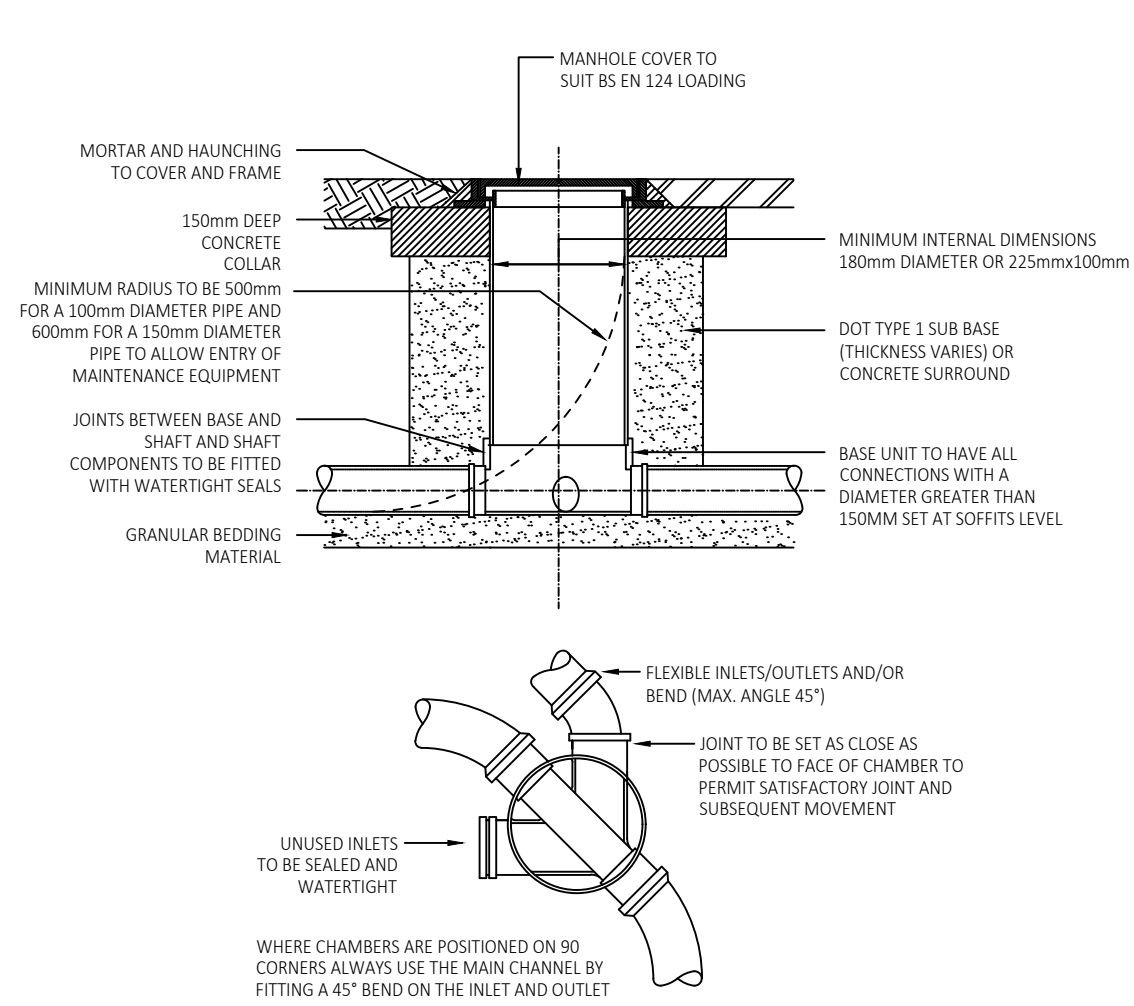


TYPE 4 ACCESS CHAMBER - FLEXIBLE MATERIAL SURFACED AREA.
(SUBJECT TO LIGHT TRAFFIC LOADS, MAX. DEPTH 2m, NON-ENTRY)
(NTS)

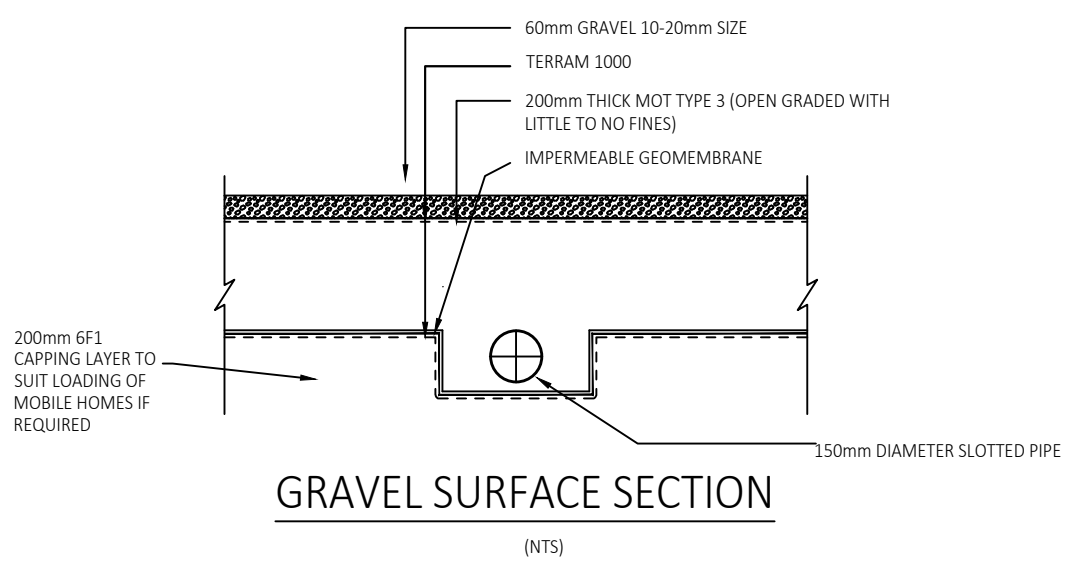


GRAVEL SURFACE SECTION
(NTS)

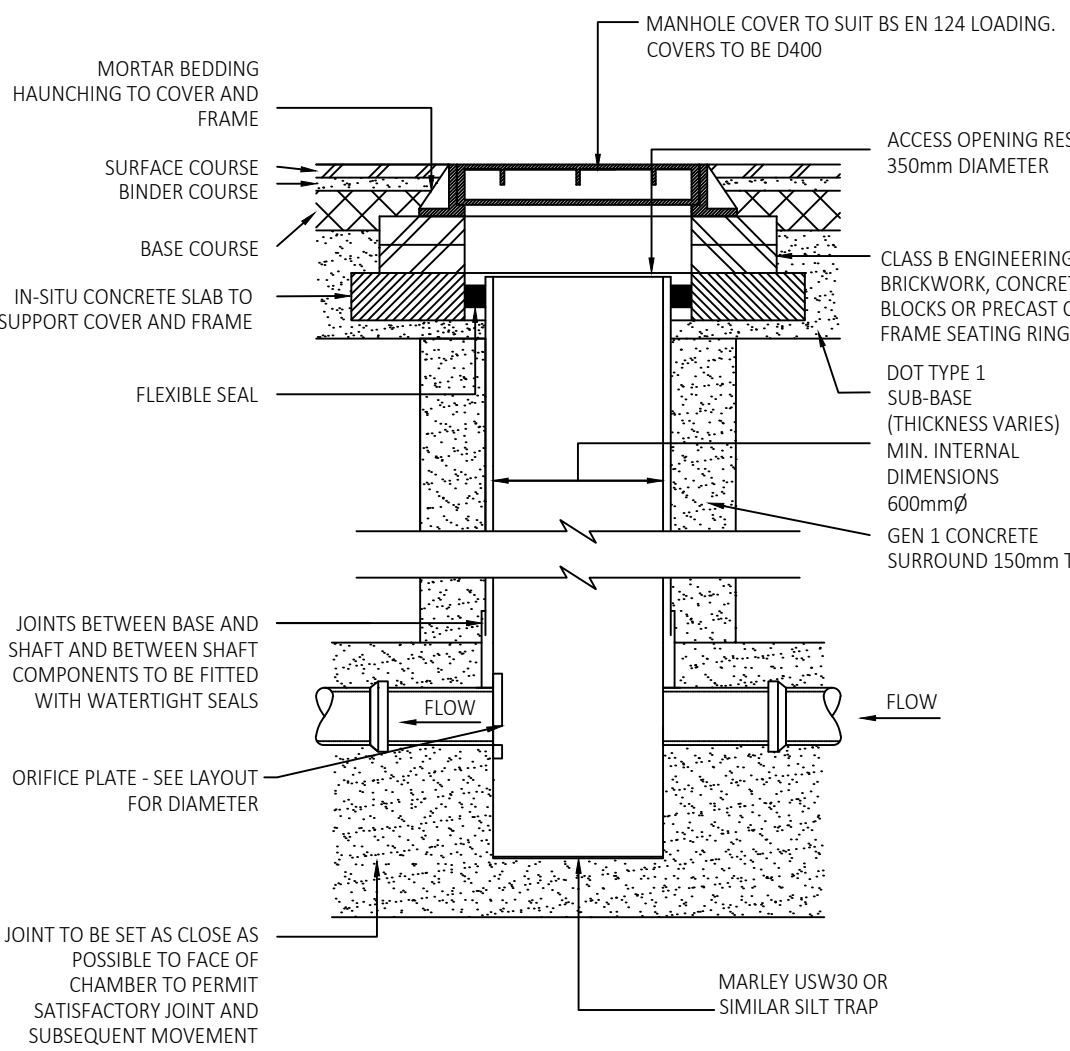

TYPE 3 CATCHPIT (FLOW CONTROL CHAMBER).
(1:20)

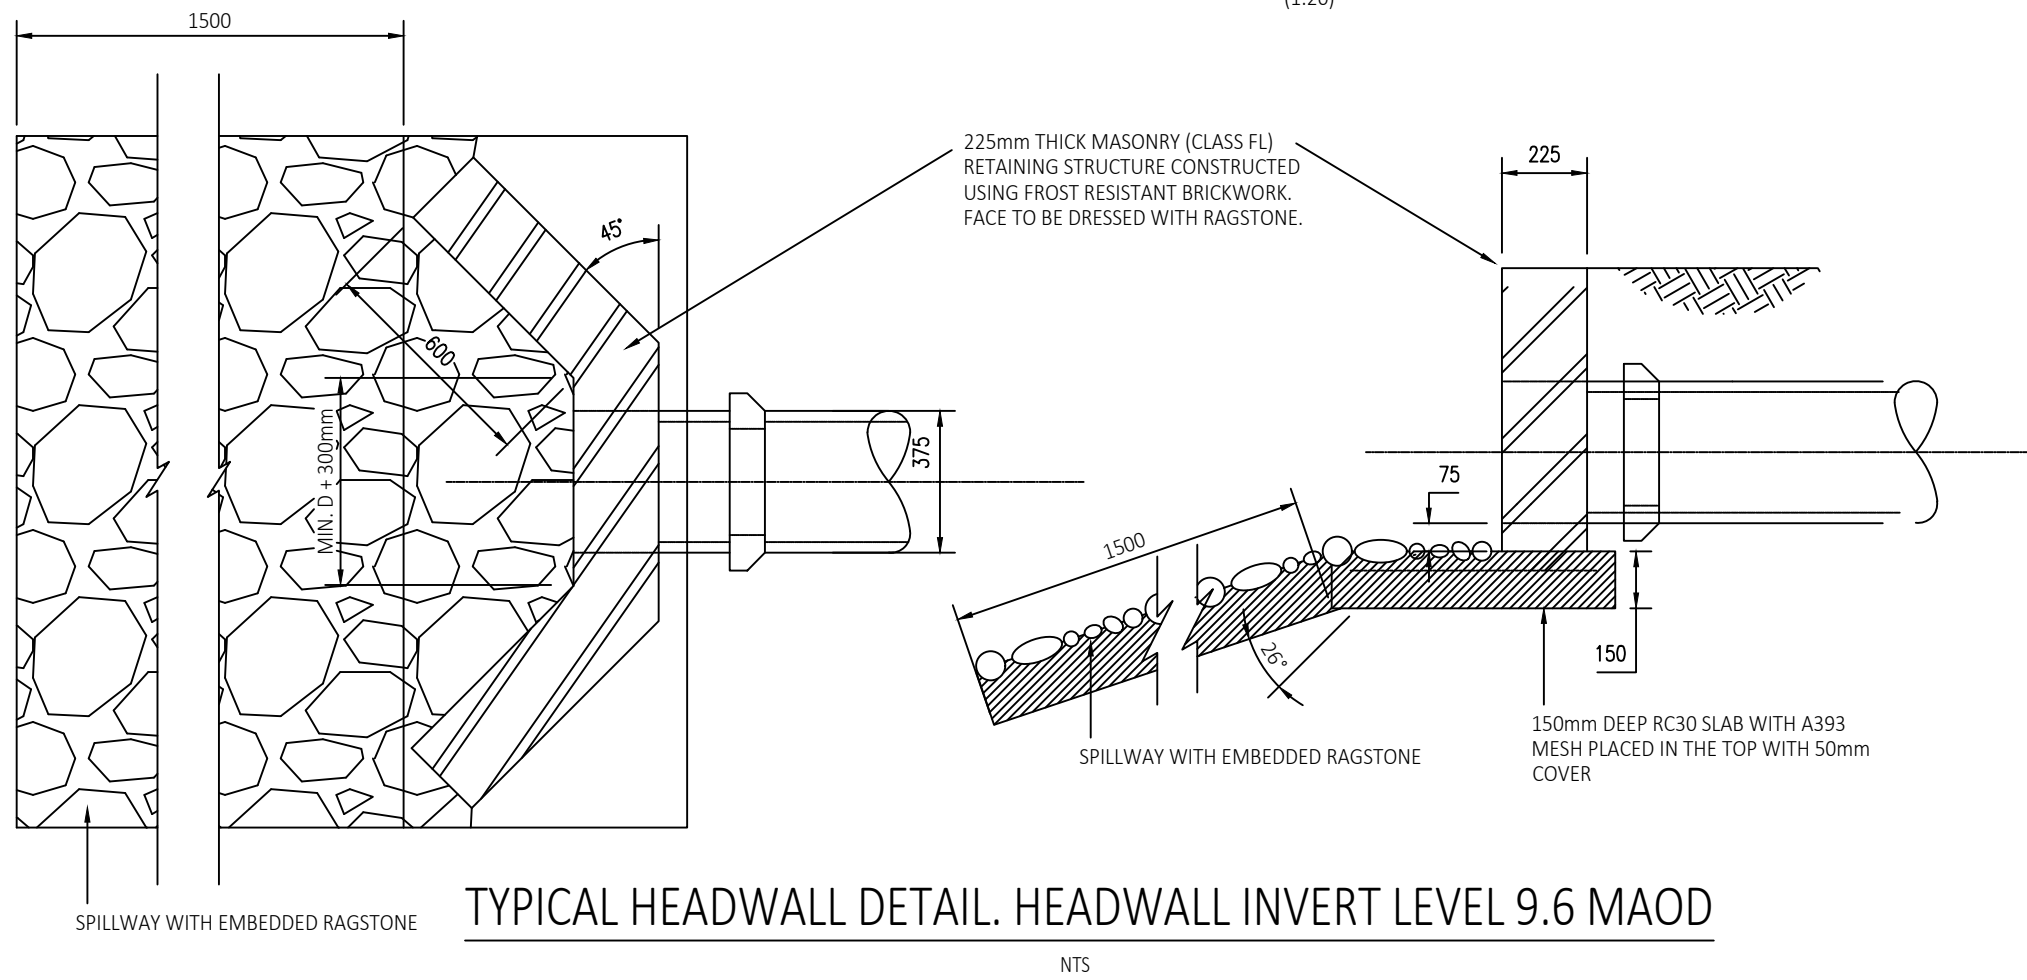

TYPICAL HEADWALL DETAIL. HEADWALL INVERT LEVEL 9.6 MAOD
(NTS)

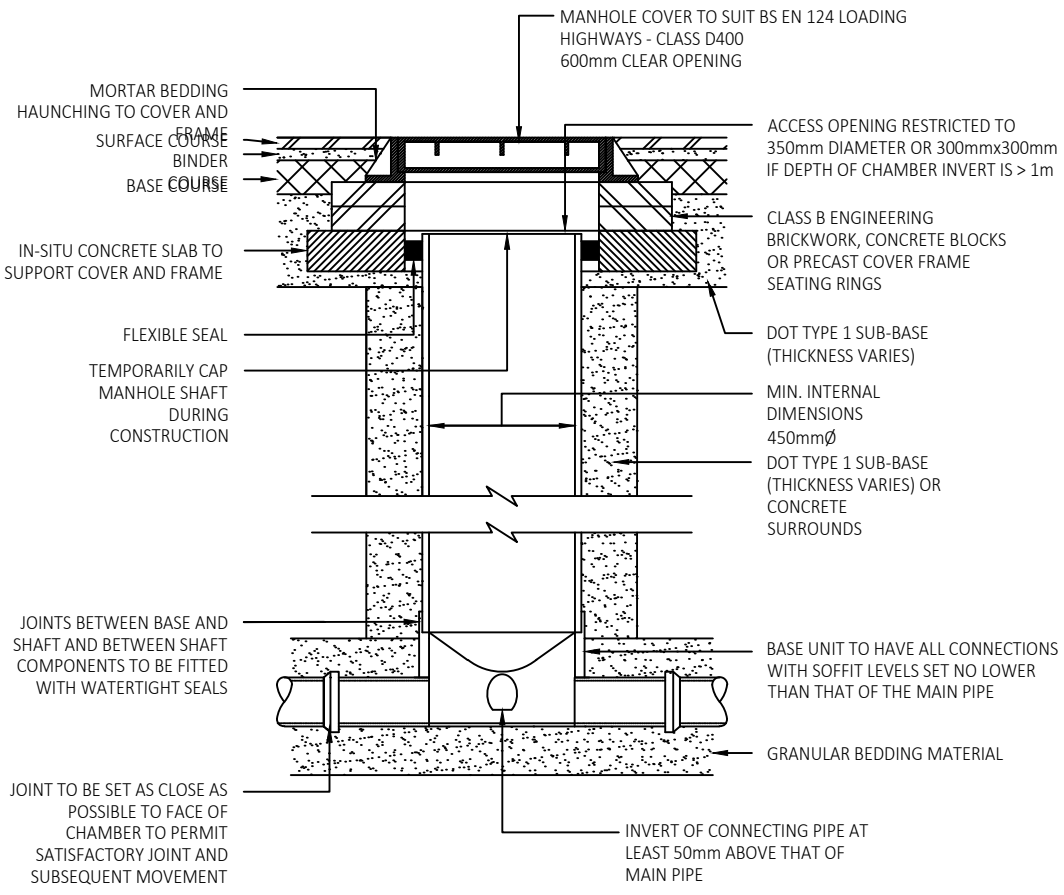

TYPE 3 ACCESS CHAMBER - FLEXIBLE MATERIAL.
(SUBJECT TO VEHICLE LOADING, MAX. DEPTH 3m, NON-ENTRY)
(NTS)


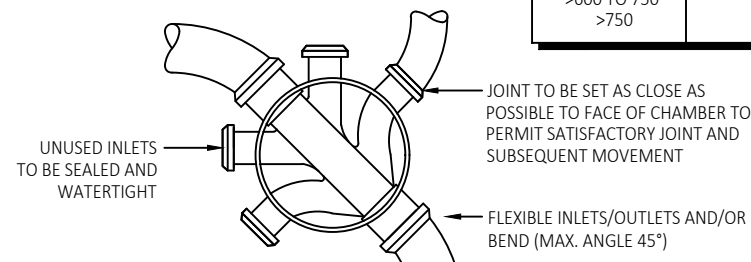




TABLE 1	
NOMINAL DIAMETER (mm)	EFFECTIVE LENGTH OF ROCKER PIPE (m)
150 TO 600	0.6
>600 TO 750	1.0
>750	1.2

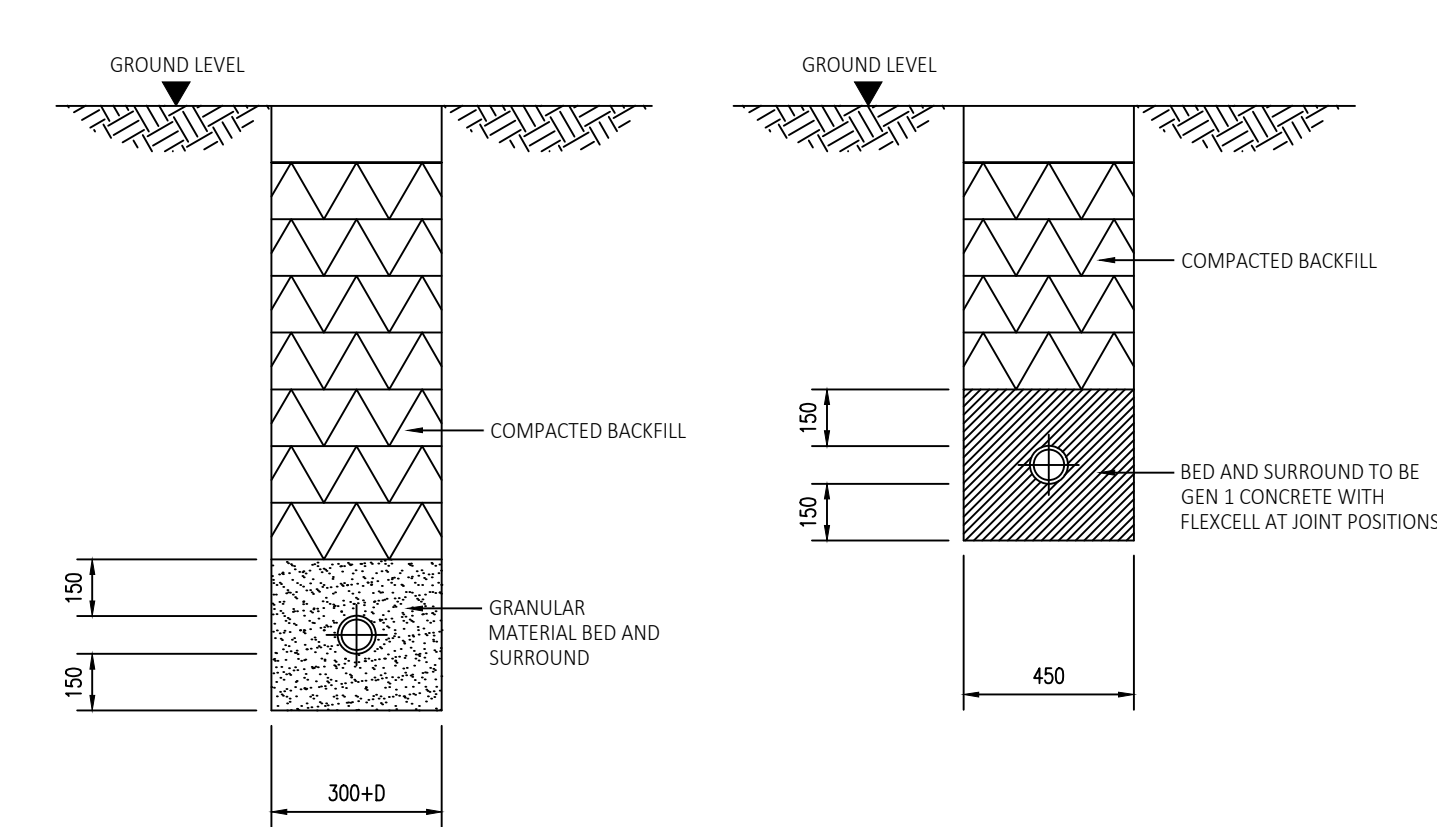

GRANULAR BEDDING
(WHERE DEPTH > 150mm)
(1:20)

CONCRETE BEDDING
(WHERE DEPTH > 150mm)
(1:20)


NOTE
ALL BACKFILLING AND REINSTATEMENT WITHIN ROADS AND STREETS TO BE IN ACCORDANCE WITH THE HIGHWAY AUTHORITY AND HAUC SPECIFICATION.

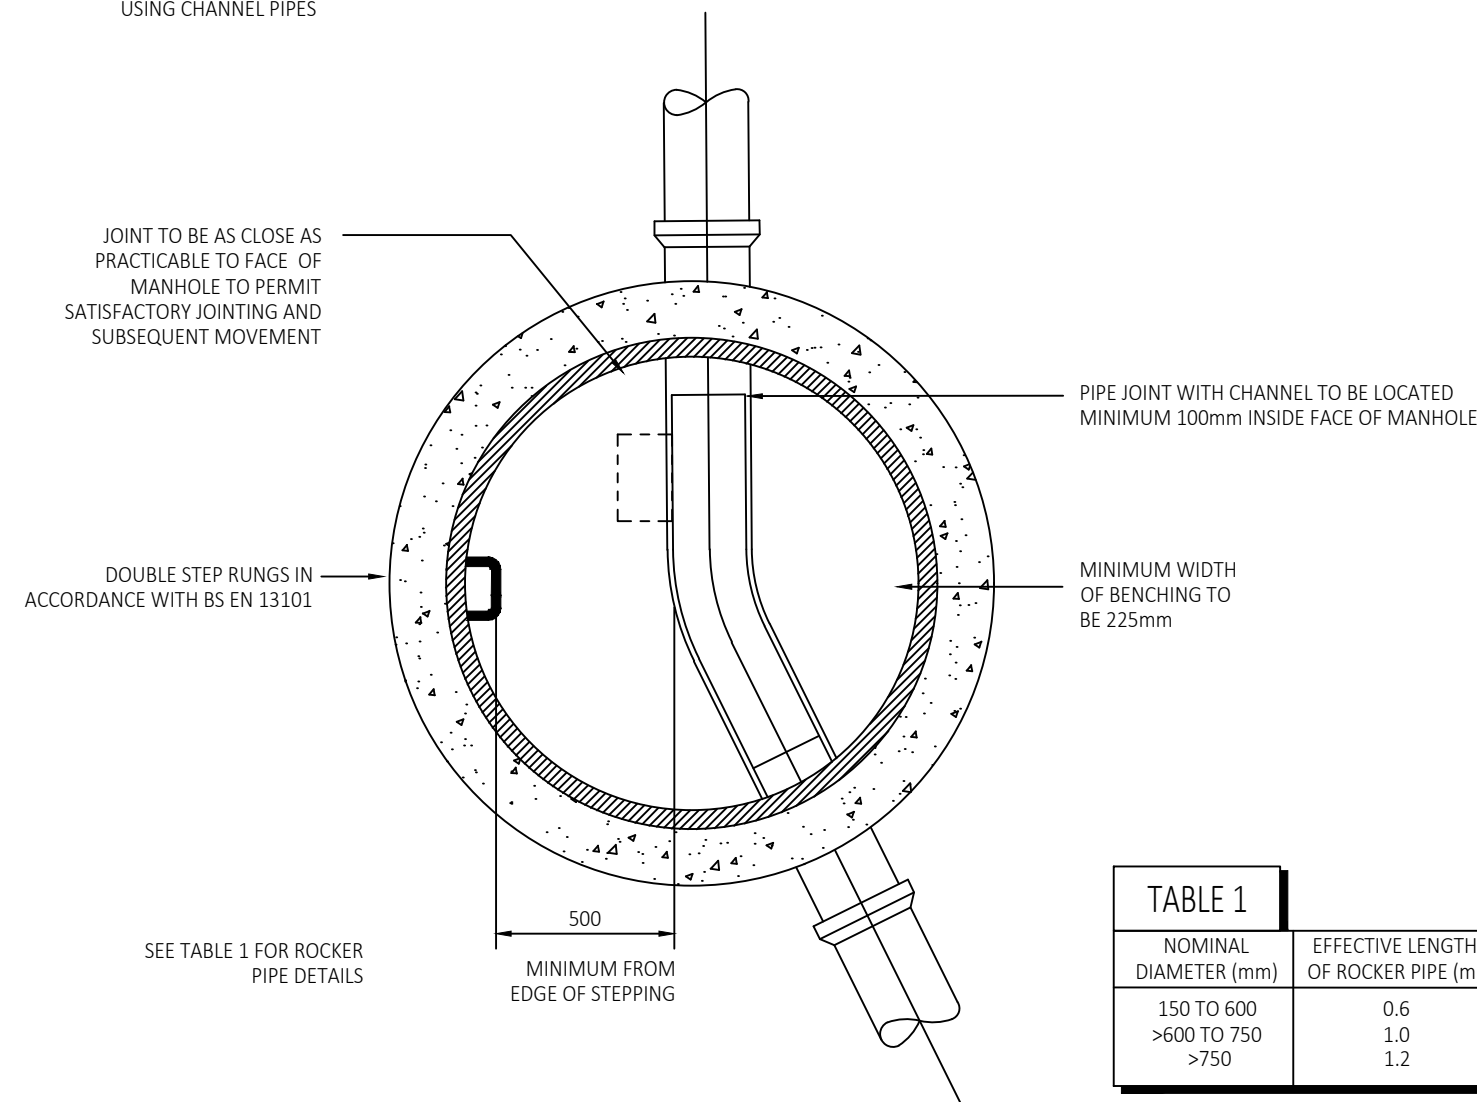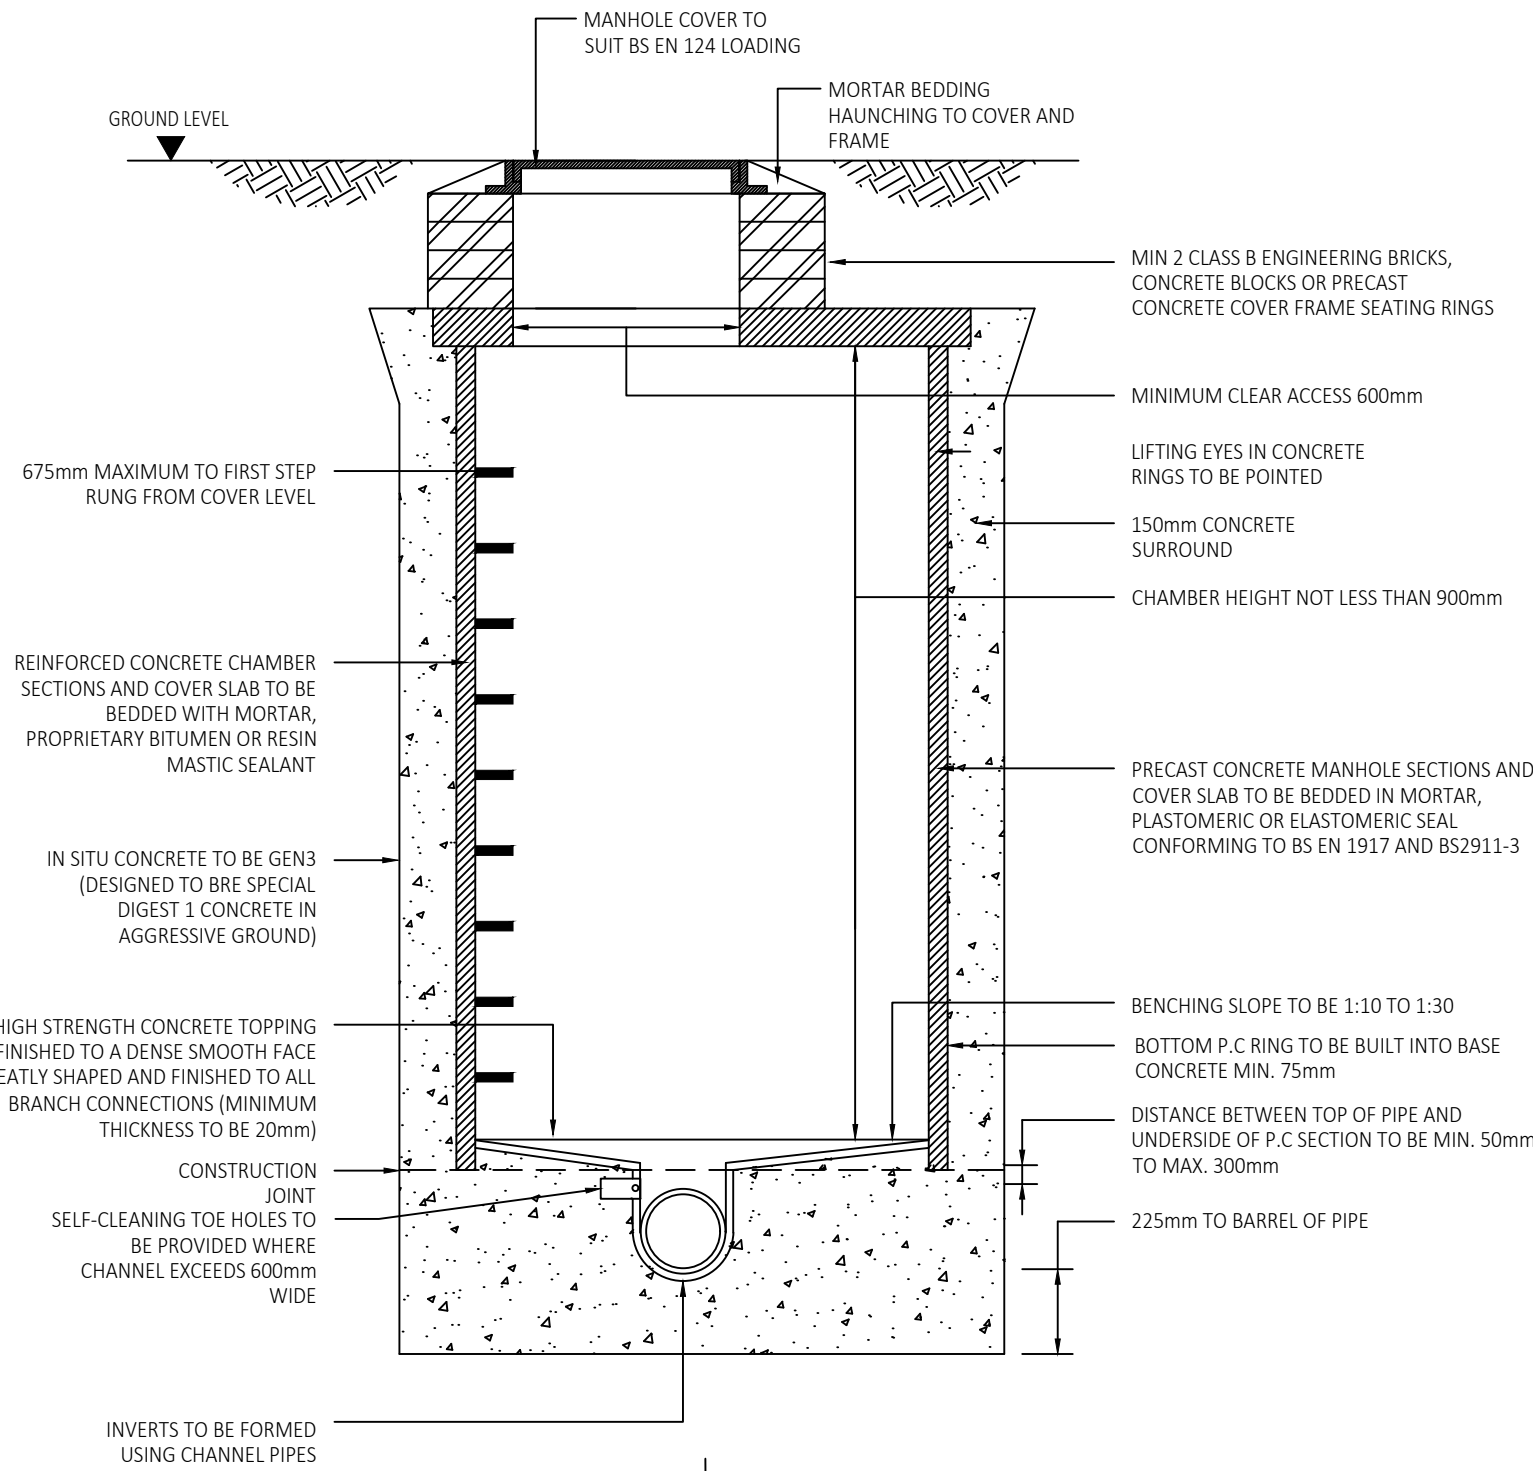

TYPE 2 MANHOLE.
(DEPTH FROM COVER LEVEL TO SOFFIT OF PIPE LESS THAN 3.0m)
(1:20)

TABLE 1	
NOMINAL DIAMETER (mm)	EFFECTIVE LENGTH OF ROCKER PIPE (m)
150 TO 600	0.6
>600 TO 750	1.0
>750	1.2

Proposed Schedule of Maintenance for Below Ground Drainage				
Item	Visual Inspection	Cleanse / De-sludge	CCTV Survey	Comments
Foul Drainage System (pipework, chambers etc.)	5 years	10 years	10 years	Cleansing to be carried as necessary
Surface Water Drainage System (pipework, chambers etc.)	5 years	10 years	10 years	Cleansing to be carried as necessary
Gullies/Channels	1 year	1 year	N/A	Cleansing to be carried as necessary
Pumps; Chamber & Alarm	1 year	1 year	N/A	Maintenance in accordance with manufacturer's instructions
Soakaways and catchpits	1 year		N/A	Cleansing to be carried as necessary
Permeable Paving	1 year	'Sweep' clean of debris every 2 years	N/A	Rake and clear gravel of weeds as performance levels reduce

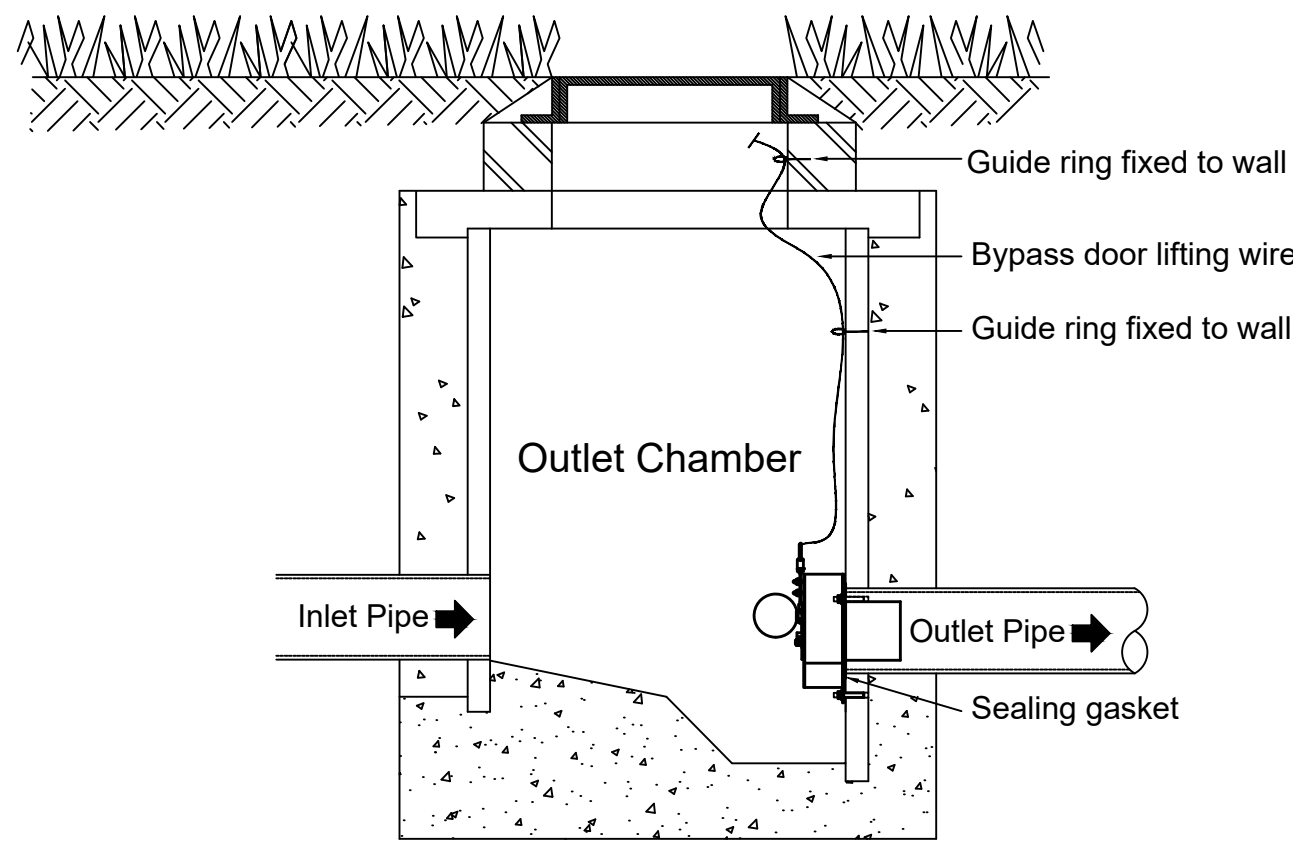

FLOW CONTROL
ACO Q-PLATE
COVER LEVEL: 10.84
INVERT LEVEL: 9.90

- GENERAL
a. THIS DRAWING IS NOT TO BE SCALED, WORK TO FIGURED DIMENSIONS ONLY, CONFIRMED ON SITE.
b. THIS DRAWING IS TO BE READ IN CONJUNCTION WITH ALL RELEVANT ARCHITECTURAL DRAWINGS, DETAILED SPECIFICATIONS WHERE APPLICABLE AND ALL ASSOCIATED DRAWINGS IN THIS SERIES.
c. ANY DISCREPANCY ON THIS DRAWING IS TO BE REPORTED IMMEDIATELY TO THE PARTNERSHIP FOR CLARIFICATION.
d. THE CONTRACTOR IS RESPONSIBLE FOR ALL TEMPORARY WORKS AND FOR THE STABILITY OF THE WORKS IN PROGRESS.
e. CDM REGULATIONS 2015. ALL CURRENT DRAWINGS AND SPECIFICATIONS MUST BE READ IN CONJUNCTION WITH THE DESIGNER'S HAZARD RISK AND ENVIRONMENTAL ASSESSMENT RECORD. DESIGN HAS BEEN PRODUCED BASED ON INFORMATION PROVIDED BY THE CLIENT/PRINCIPLE DESIGNER AVAILABLE AT TIME OF ISSUE. CONTRACTOR TO REVIEW DRAWING AND SPECIFICATION IN CONTEXT WITH THE WIDER SITE AND SPECIFIC SITE INVESTIGATION, CONTAMINATION ASSESSMENT, ASBESTOS SURVEY, ENVIRONMENTAL SURVEY, UNO SURVEY AND ANY OTHER RELEVANT INFORMATION AND MANAGE RISKS RELATING TO THE WORKS OUTLINED IN THE DRAWINGS AND SPECIFICATION. PRINCIPLE CONTRACTOR TO MAKE DESIGNER AND CLIENT AWARE OF SITE SPECIFIC RISKS THAT MAY AFFECT THE DRAWING AND SPECIFICATION.
f. CDM REGULATIONS 2015. FOR GENERIC MAINTENANCE AND MANAGEMENT RISKS REFER TO CHAPTER 36 OF CIRIA 752 SUDS MANUAL FOR PROPRIETARY SYSTEMS SEE MANUFACTURERS' MANAGEMENT AND MAINTENANCE DETAILS AND RISK ASSESSMENT WITH REGARDS TO MAINTENANCE OF PROPRIETARY SYSTEMS.
- CONSTRUCTION NOTE
a. THE MAIN CONTRACTOR IS RESPONSIBLE FOR THE DESIGN OF ALL TEMPORARY WORKS, AND IS ALSO RESPONSIBLE FOR THE SAFE MAINTENANCE AND STABILITY OF EXISTING BUILDINGS AT ALL TIMES.
b. THE MAIN CONTRACTOR IS RESPONSIBLE FOR ALL OCCURRENCES OF GROUND WATER DURING THE CONSTRUCTION PERIOD.
c. ANY INFORMATION GIVEN REGARDING EXISTING UNDERGROUND SERVICES IS GIVEN IN GOOD FAITH AFTER CONSULTATION WITH THE RELEVANT AUTHORITY. HOWEVER ACCURACY IS NOT CERTAIN. THE MAIN CONTRACTOR IS RESPONSIBLE FOR CHECKING ALL INFORMATION ON SITE PRIOR TO WORK COMMENCING AND TAKING DUE CARE AND ATTENTION WHILST UNDERTAKING THE WORKS.
d. THE CONTRACTOR MUST COMPLY WITH ALL CURRENT LEGISLATION RELATING TO HEALTH & SAFETY.
e. ALL PRODUCTS SPECIFIED SHALL BE INSTALLED IN STRICT ACCORDANCE WITH THE MANUFACTURERS RECOMMENDATIONS AND INSTRUCTIONS. IF THERE ARE DISCREPANCIES BETWEEN THAT INFORMATION AND THE DETAILS ON ANY AMBIENTAL DRAWINGS, THE MANUFACTURERS INSTRUCTIONS MUST BE USED.
- BELOW GROUND DRAINAGE
a. PIPEWORK TO BE UPVC/D PIPES TO BS 4660 : 2000 AND INSPECTION CHAMBERS TO BS 7158 : 2001.
b. ALL ADAPTABLE DRAINAGE TO BE CONSTRUCTED IN ACCORDANCE WITH 'SEWERS FOR ADOPTION' 7TH EDITION AND THE RELEVANT COUNCIL DESIGN GUIDE.
c. ALL PRIVATE SURFACE WATER SEWERS TO BE LAID AT 1 IN 100 UNLESS OTHERWISE STATED ON THE DRAWING.
d. ALL PRIVATE Foul WATER SEWERS TO BE LAID AT 1 IN 40 AT THE HEAD OF PIPE RUNS AND 1 IN 80 ELSEWHERE UNLESS OTHERWISE STATED.
e. ALL PRIVATE Foul SEWER PIPES TO BE 150mm DIAMETER UNLESS OTHERWISE STATED ON THE DRAWING. ALL PRIVATE SURFACE WATER SEWER PIPES TO BE 100mm DIAMETER FROM DOWNPIPES AND 150mm DIAMETER ELSEWHERE UNLESS OTHERWISE STATED ON THE DRAWING.
f. ALLOW FOR RODDING ACCESS ABOVE GROUND WHERE RAINWATER DOWNPIPES DO NOT HAVE A DIRECT CONNECTION TO AN INSPECTION CHAMBER. EXISTING SEWER PIPE TO BE RE-USED TO BE SURVEYED AND LEVELLED PRIOR TO COMMENCEMENT OF THE DRAINAGE WORKS AND REBURIED IF NECESSARY.
g. CONNECTIONS TO AN ADOPTED SEWER ONLY TO BE MADE FOLLOWING APPROVAL FROM THE RELEVANT ADOPTING AUTHORITY.
h. ALL DRAINS, SEWER PIPES AND MANHOLES TO BE CLEANED AND TESTED FOR WATER TIGHTNESS ON COMPLETION OF CONSTRUCTION.
- MANHOLE COVERS AND FRAMES
a. MANHOLE COVERS TO BE CLASS D400 IN HIGHWAYS, CLASS B125 IN FOOTWAYS AND VERGES, CLASS A15 IN NON-TRAFFICKED AREAS.
b. MANHOLE COVER AND FRAME TO BE BEDDED AND SURROUNDED IN 1:3 MORTAR.

A	08.09.21	MN	Amended to show final permeable gravel
REV	DATE	BY	CKD APPDDESCRIPTION

PRELIMINARY DRAWING
FOR INFORMATION ONLY. NOT FOR CONSTRUCTION.

Client
The Green House Sussex Ltd

AMBIENTAL
ENVIRONMENTAL ASSESSMENT
a company of Royal HaskoningDHV

Project
The Green House Sussex Ltd | Pollards House
Lake Lane | Barnham | PO22 0AD

Drawing
SEASONAL WORKERS ACCOMODATION
FOUL AND STORM DRAINAGE

Drawn by: MN	Date: MAY 21
Drawing No: 6215 - DR10	Revision A
Drawing Scale: 1:20 @ A1	0 200 400 600 800 1000mm