ARUN DISTRICT COUNCIL Y/89/05/05/12/2005

Amended Plans

27 Goodhew Cls, Yapton, Arundel.

Hse Title: WSX63212

[redacted] = 2 brick, approx 18" wide brick corners.

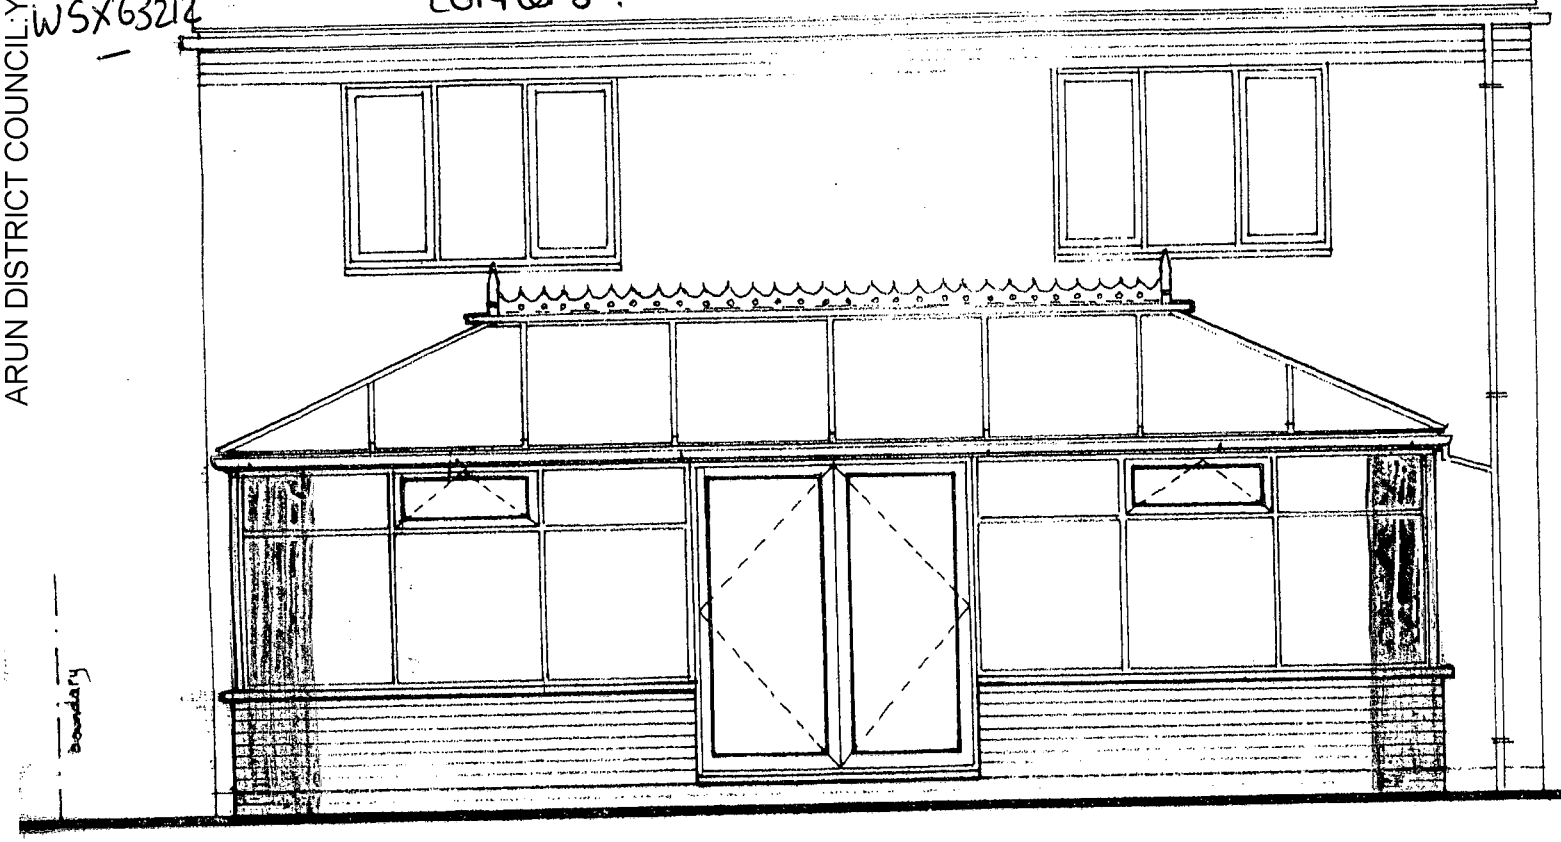

REAR ELEVATION — AS PROPOSED

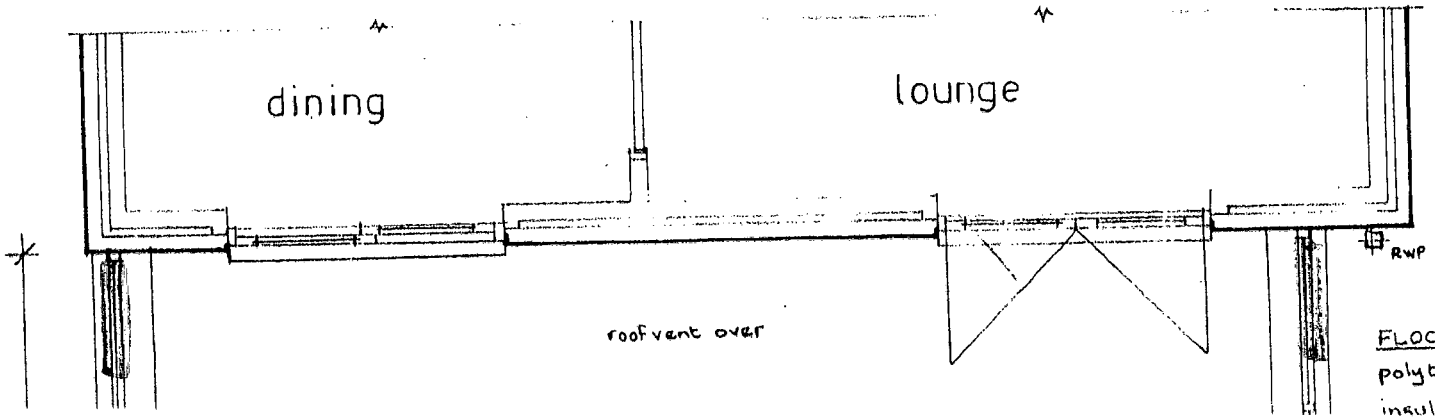

to extg surface water drain and new soakaway, 1·5 cm capacity • Box gutter at abutment to extg house wall with Code 4 lead flashing.

CONSERVATORY: 'Rehau' Woodgrain PVCu system reinforced framing • All glazing double glazed 28 % thickness, toughened glass to BS6206 • Woodgrain PVCu windowboards.

WALLS: 270 % cavity construction • Facing brickwork (to match house) • 60 cavity infilled as built with 'Crown Dritherm' batts • 100 'Thermalite Shield' blockwork internal skin • 'Gypsum' two coat plaster finish • Weak concrete cavity fill to DPC level • Trench fill foundation (see Vertical Section) to Building Inspectors approval.

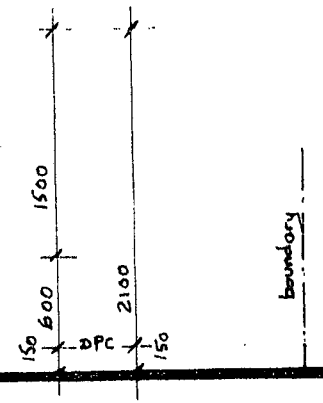

FLOOR: Min 65 screed • 500 gauge 'Visqueen' polythene vapour barrier • 60 'Celotex tuffR' insulation slab • 100 concrete floor slab •

ARUN DISTRICT COUNCIL
No. U 8505
MINOR AMENDMENT
RECEIVED 1/8/06