
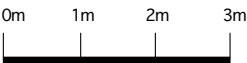



DRAWING NOTES -

Drawings are not to be scaled except for planning purposes.
All dimensions to be checked on site.
Room dimensions are approximate.
All dimensions (where shown) are in mm's.)
Staircase arrangements shown are indicative only.
Wall thickness & existing structure to be confirmed on site prior to any construction works.
Drawings are subject to full local authority approval.
Proposed Drawings are subject to engineers design / specification / approval.
Drawings may not be used by anyone except the specified client.
Copyright Corinthian Architectural Design 2013.
Drawings are not to be reproduced without Corinthian Architectural Design' consent.

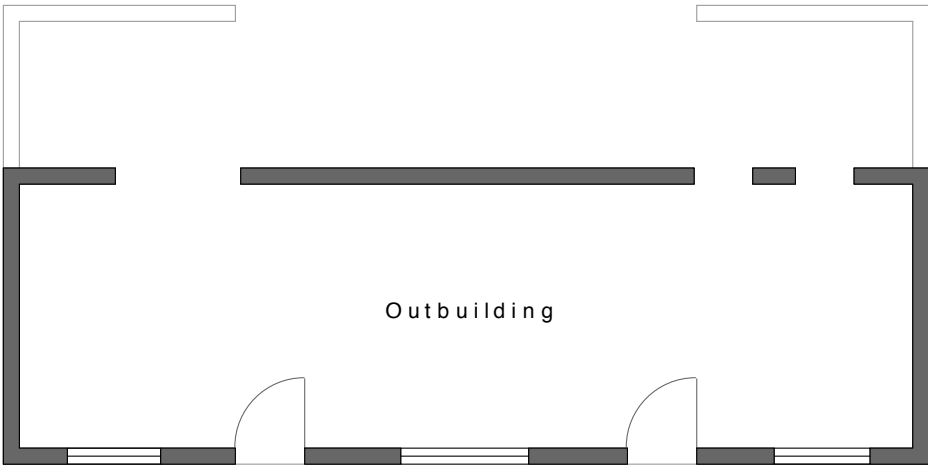

SCALE BAR @ 1: 100

Existing **Ground Floor Plan** at 1:100 scale

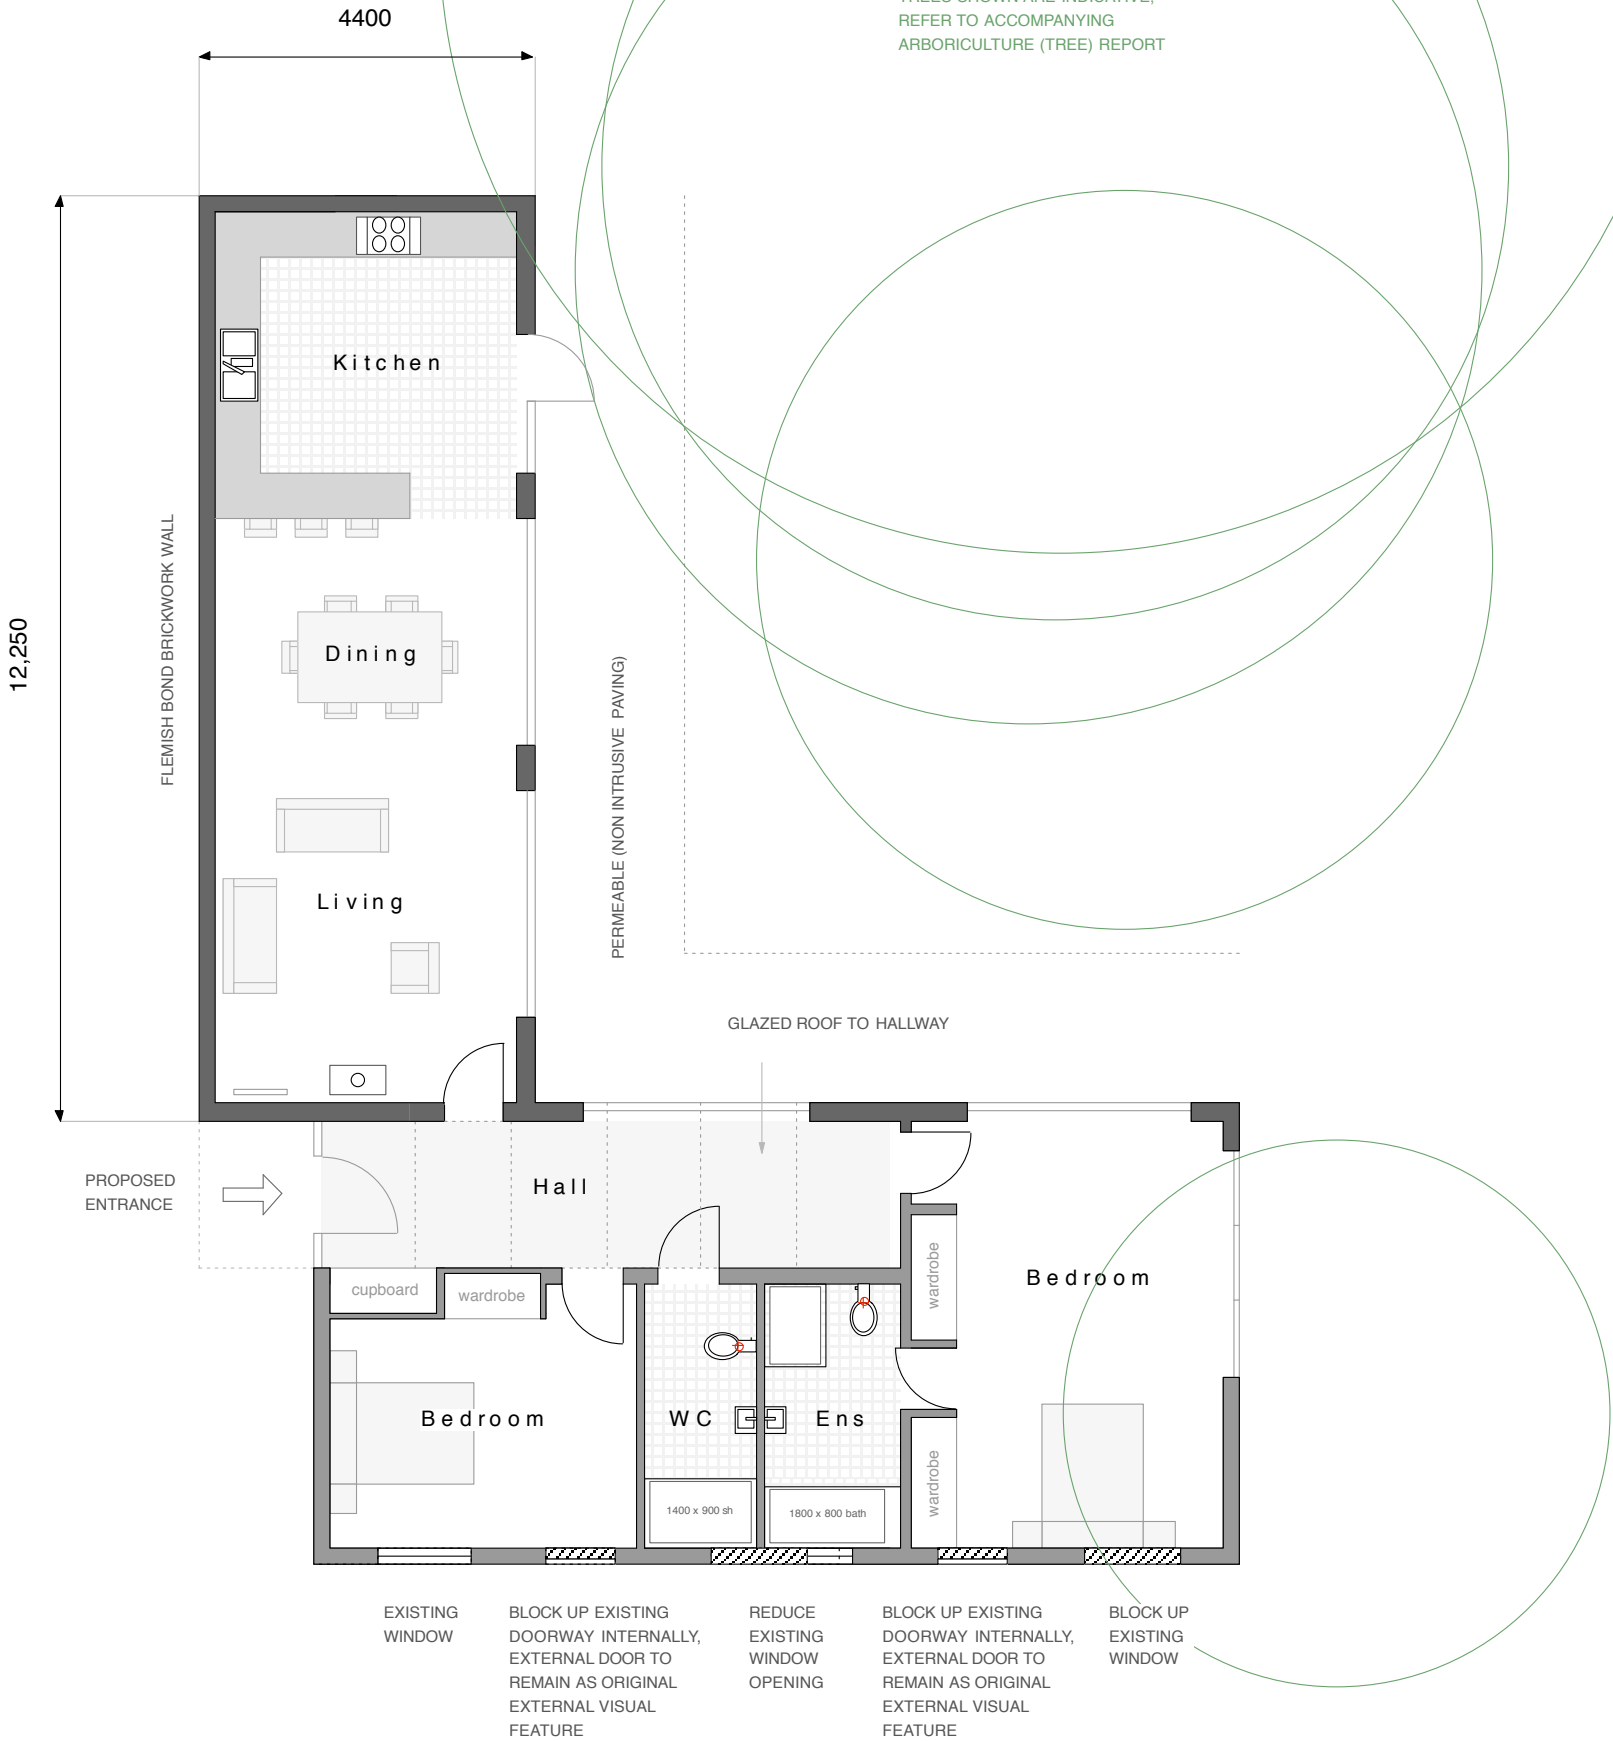

Proposed **Ground Floor Plan** at 1:100 scale

CLIENT	Herongate Homes Ltd	DRAWING	001 Existing & Proposed Floor Plans		CORINTHIAN ARCHITECTURAL DESIGN 8 Davys Court, Funtington, Chichester, West Sussex. PO18 9LG 01243 576 078 > contact@corinthianad.co.uk > www.corinthianad.co.uk
SITE	Hobbs Court Farm, Bilsham Road, Yapton, West Sussex	REVISION		STATUS	
PROJECT	Proposed Conversion of Outbuilding to Single Dwelling	DATE	11 09 13	SCALE	
				PL / LBC	
				1: 100 @ A3	