


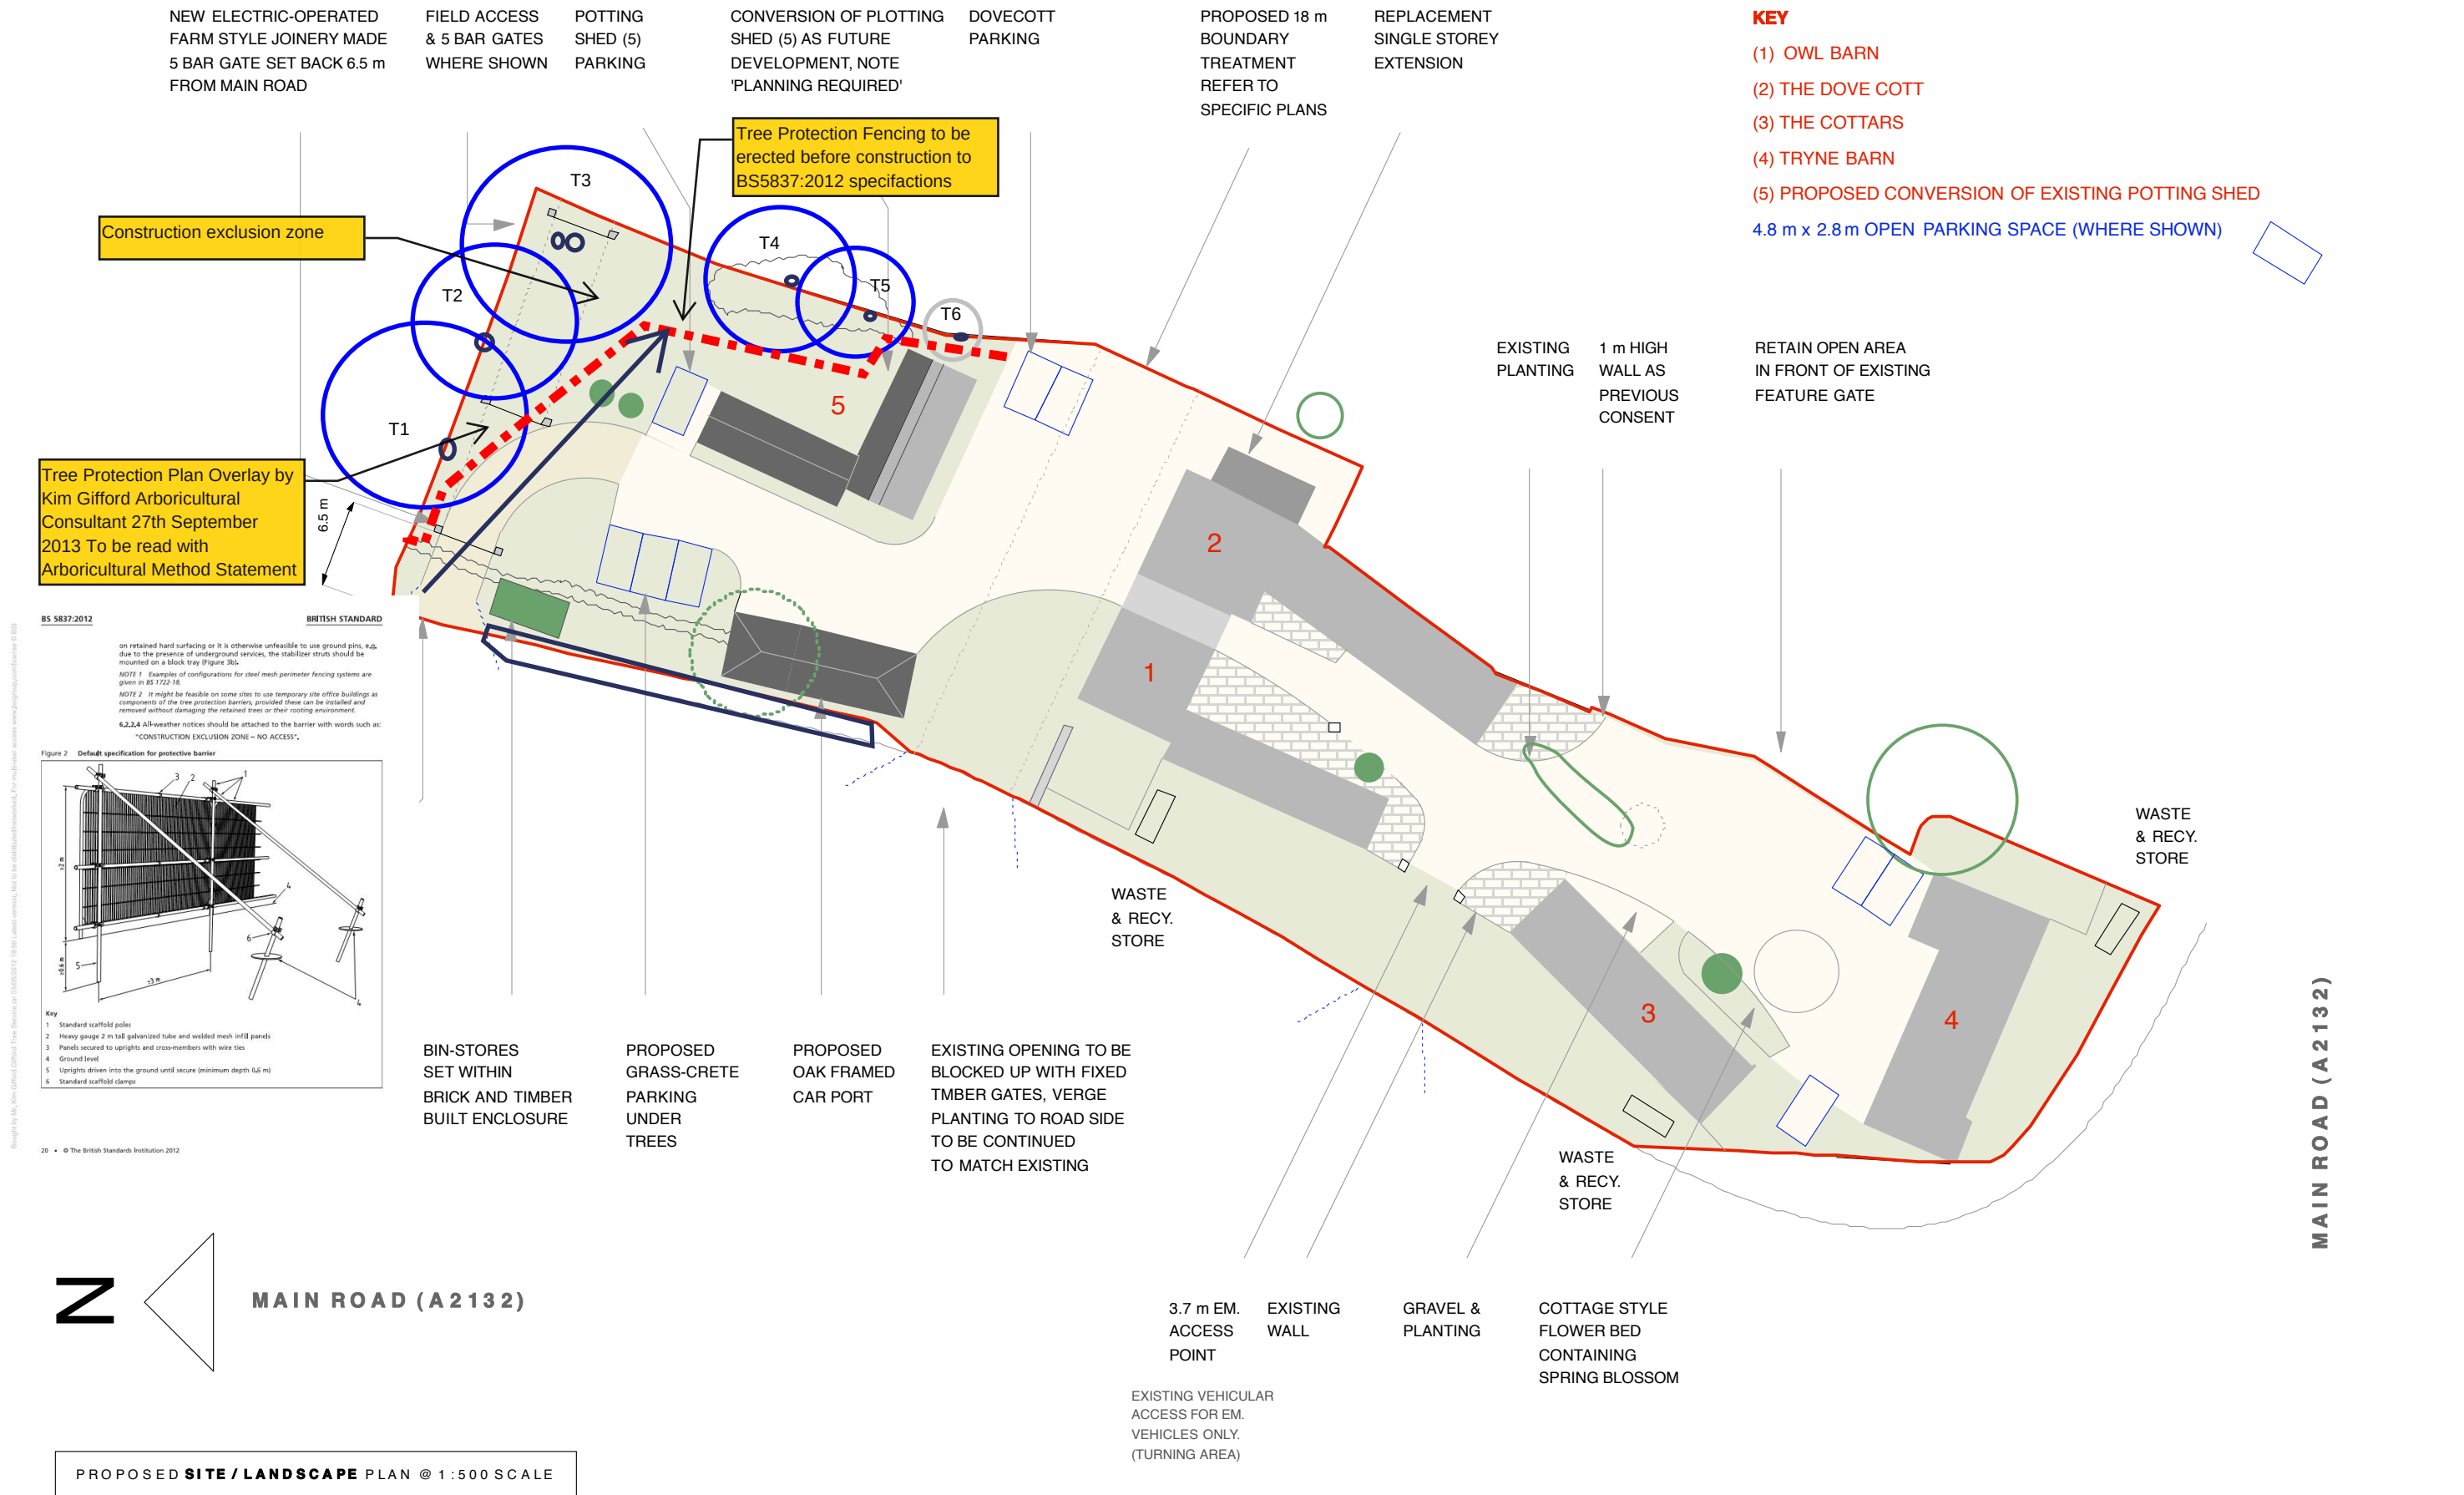

CLIENT	Herongate Homes Ltd	DRAWING		BR 009 North Barn - Proposed Site / Landscape Plan	NOTES	CORINTHIAN ARCHITECTURAL DESIGN 8 Davys Court, Funtington, Chichester, West Sussex. PO18 9LG 01243 576 078 > contact@corinthianad.co.uk > www.corinthianad.co.uk
SITE	Hobbs Court Farm, Bilsham Road, Yapton, West Sussex	REVISION				
PROJECT	Proposed Residential Development	DATE	18 07 13	SCALE	1: 500 @ A3	