

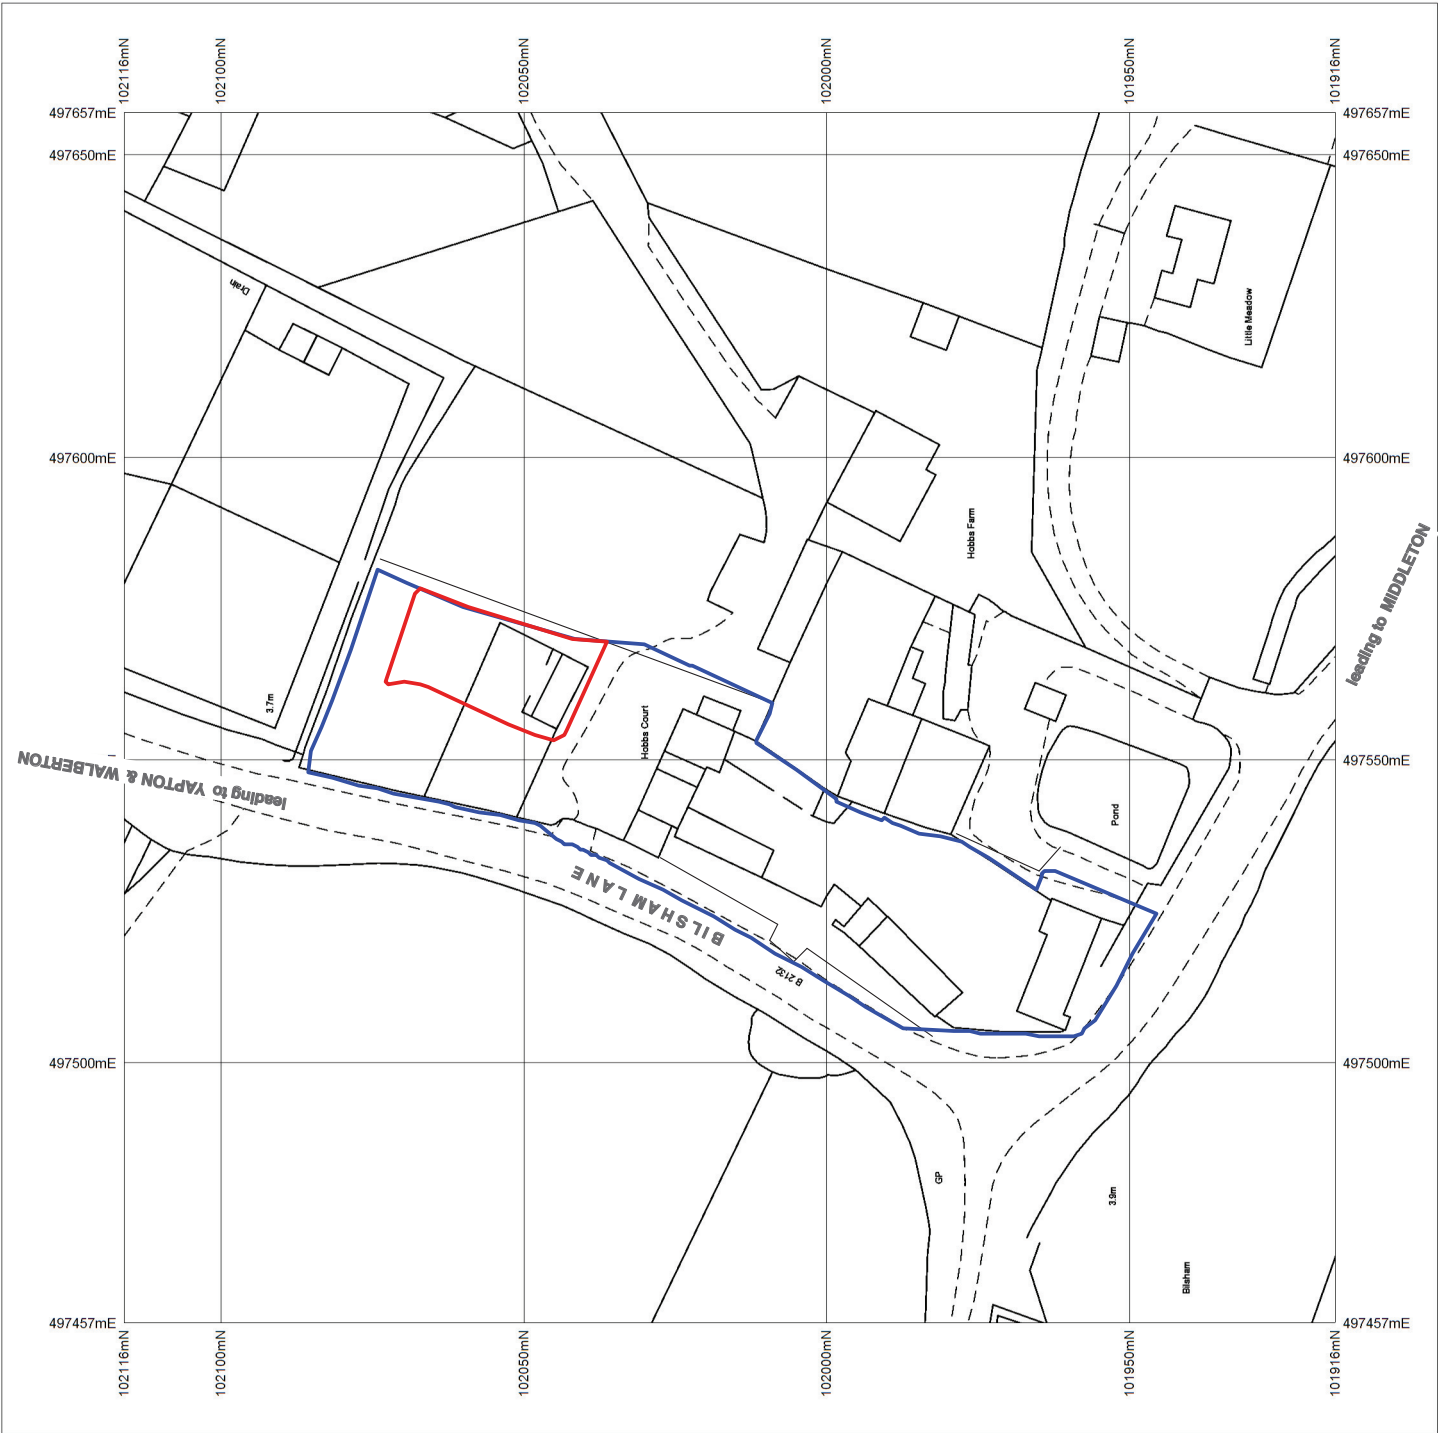


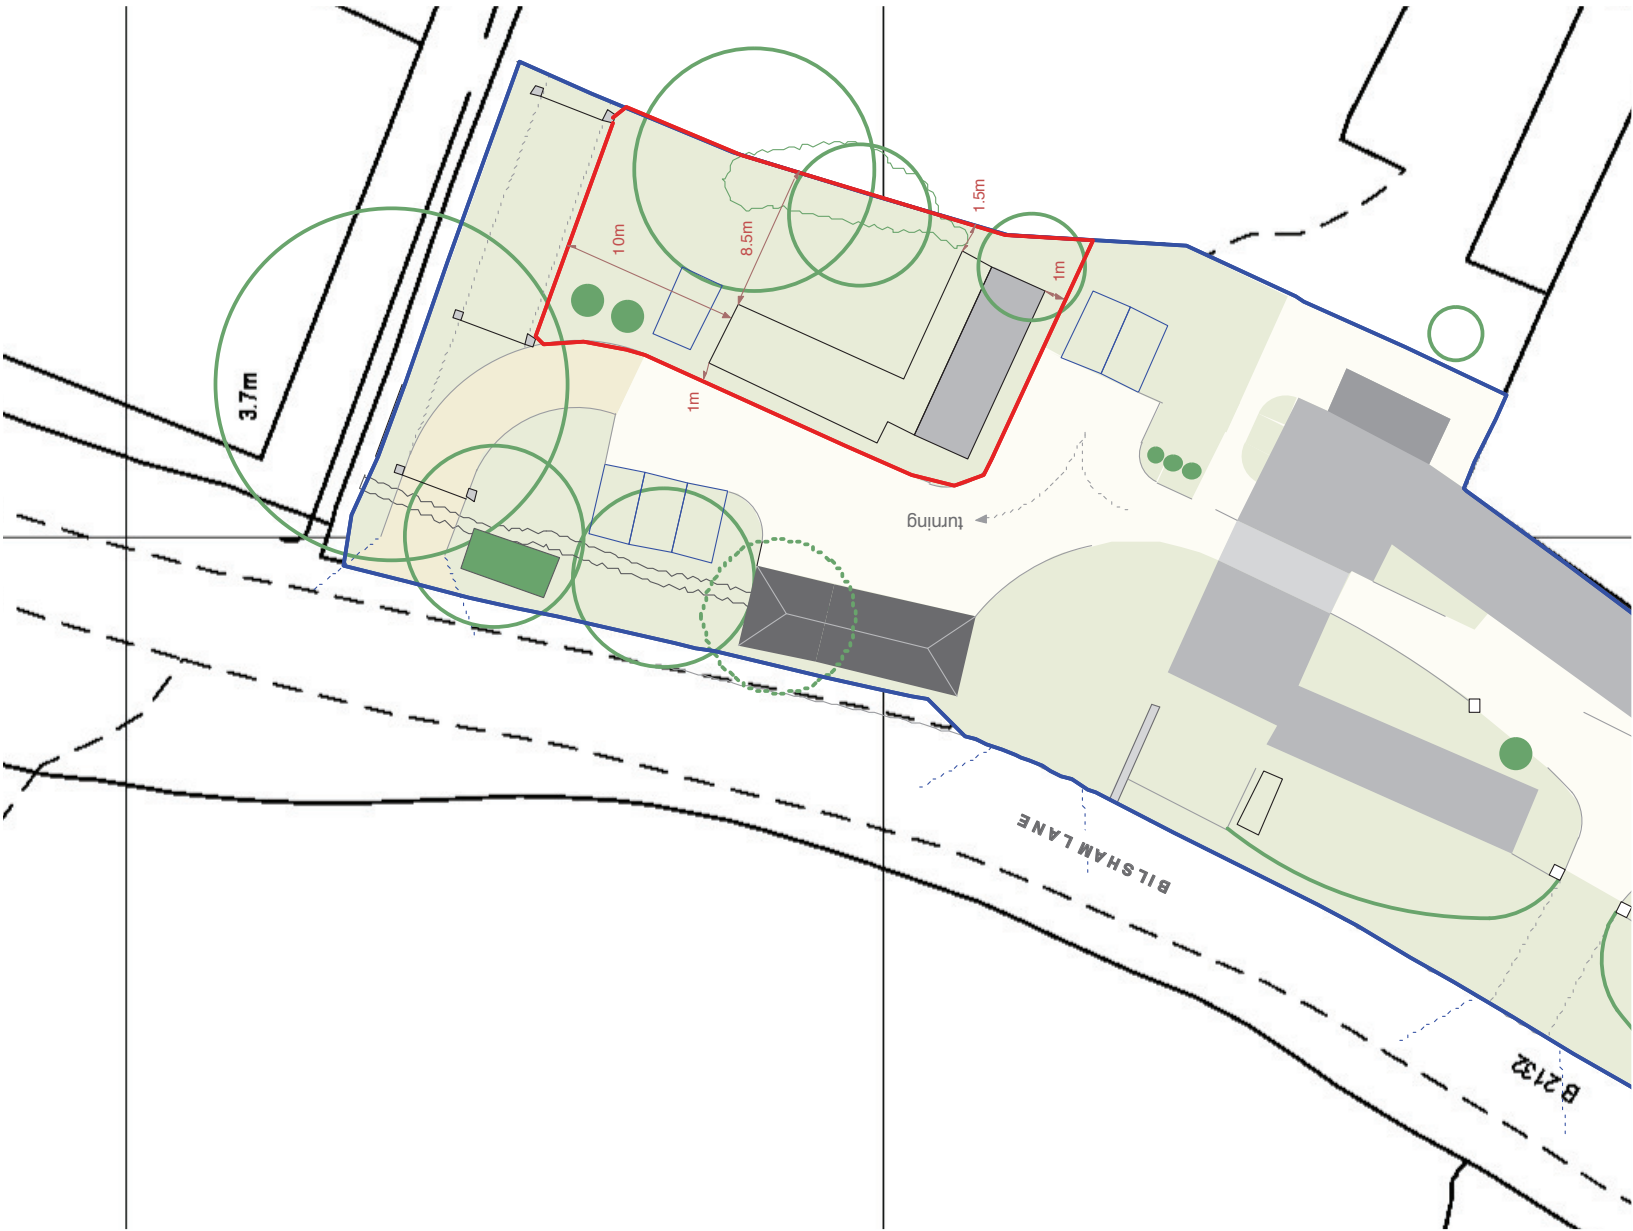

Location Plan at 1:1250 scale

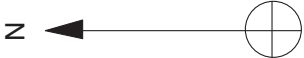

Site Plan at 1:500 scale