

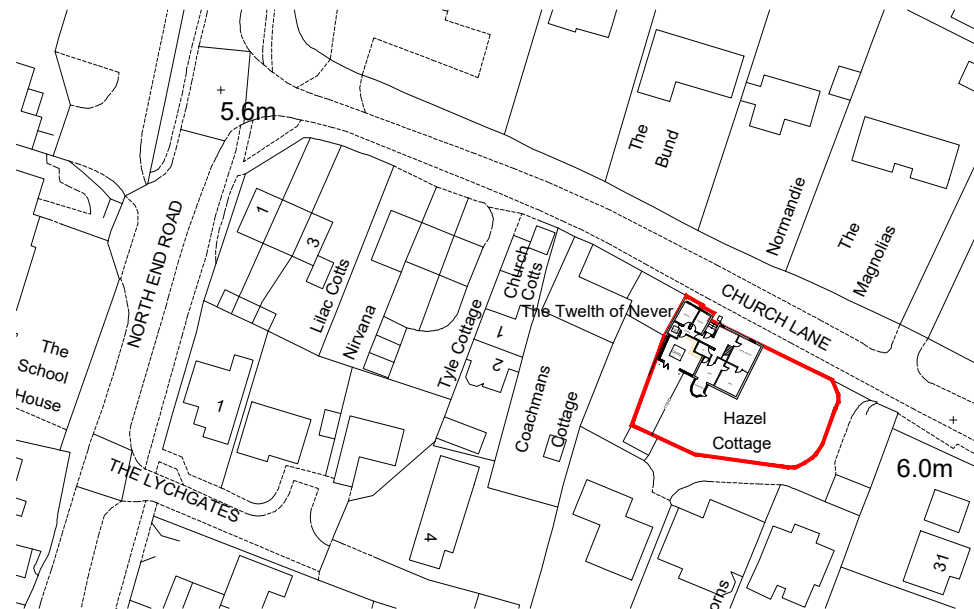


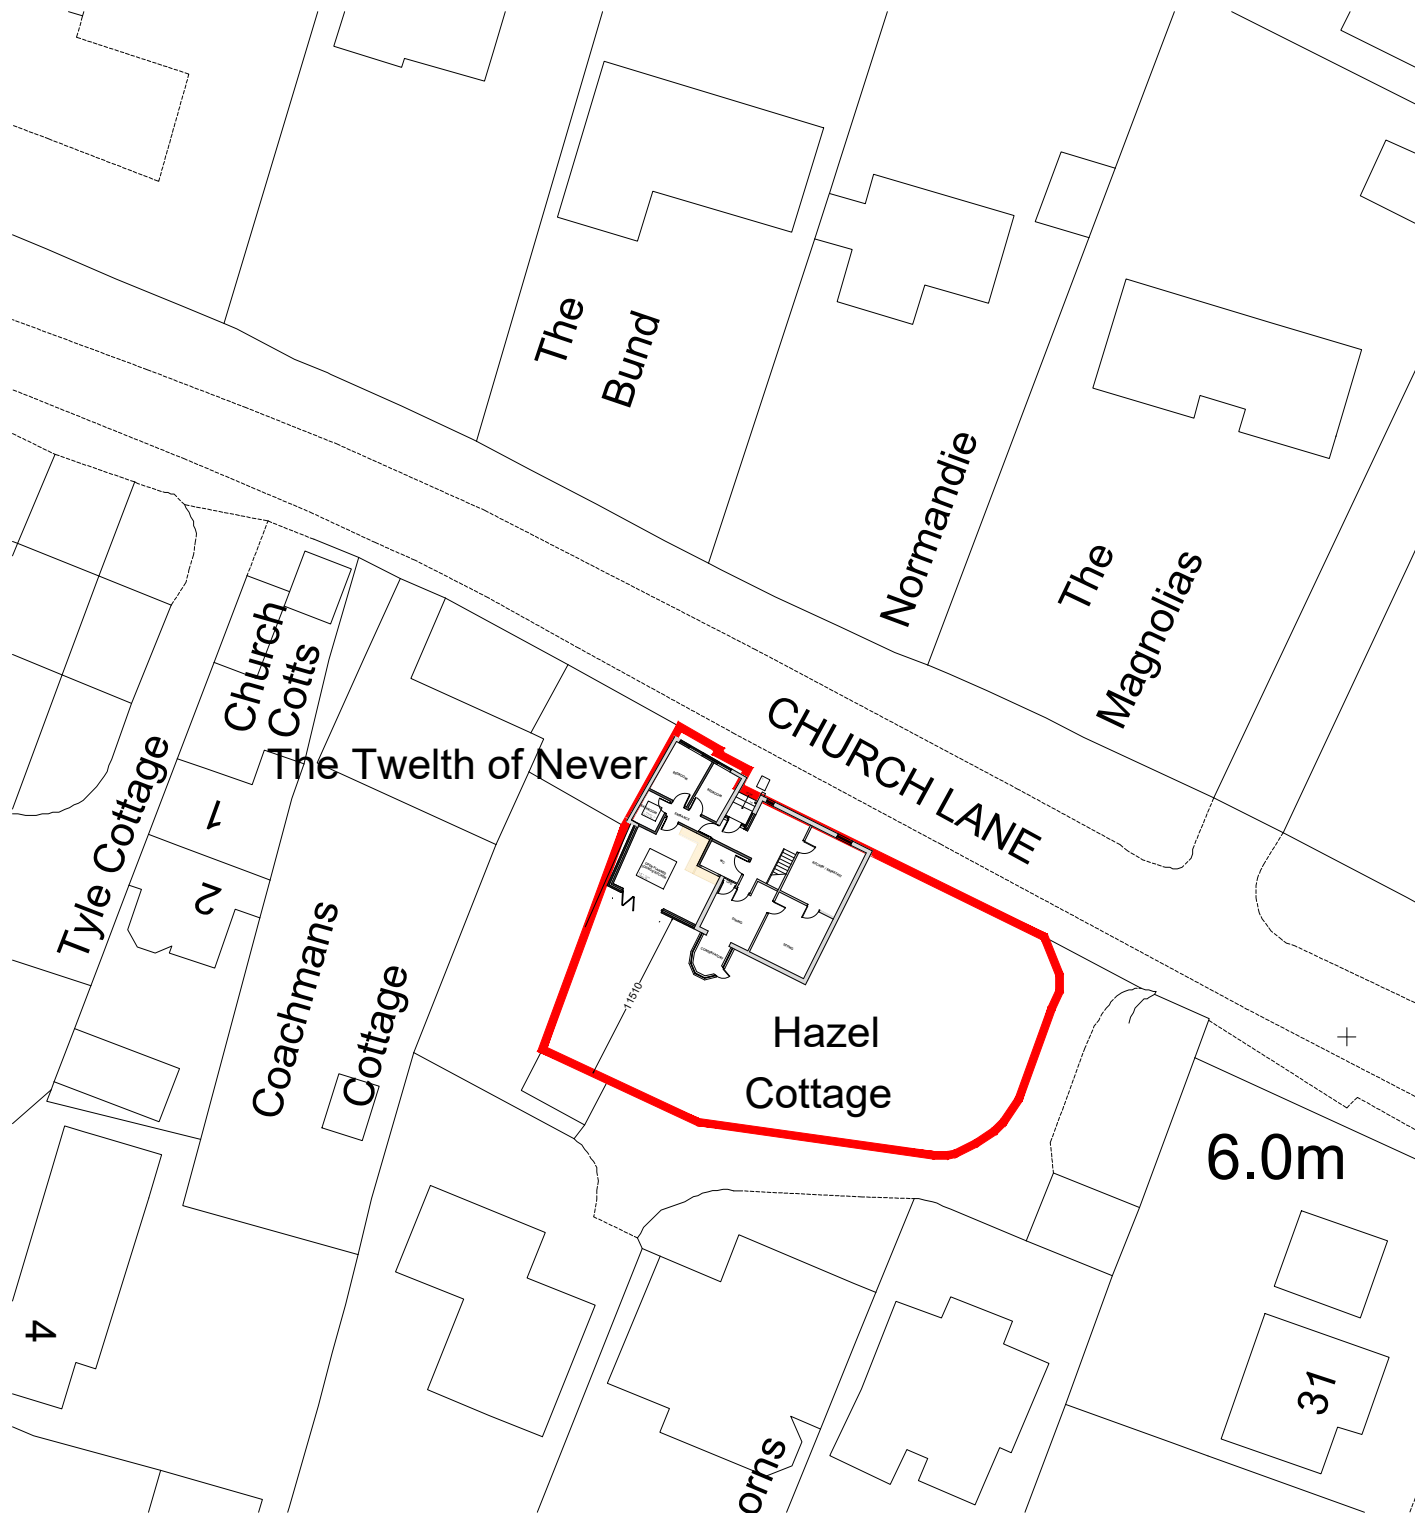

Site Location Plan 1:1250

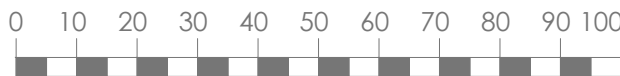

PROJECT TITLE Proposed Development at Hazel Cottage Church Lane Yapton Arundel	DRAWING TITLE Proposed Site & Location Plan		No	REVISION	DATE
	STATUS Planning Application				
	SCALE as noted @ A3	DATE 08.10.2019			
	DRAWN BY DE	DRAWING No PA-302-08			