




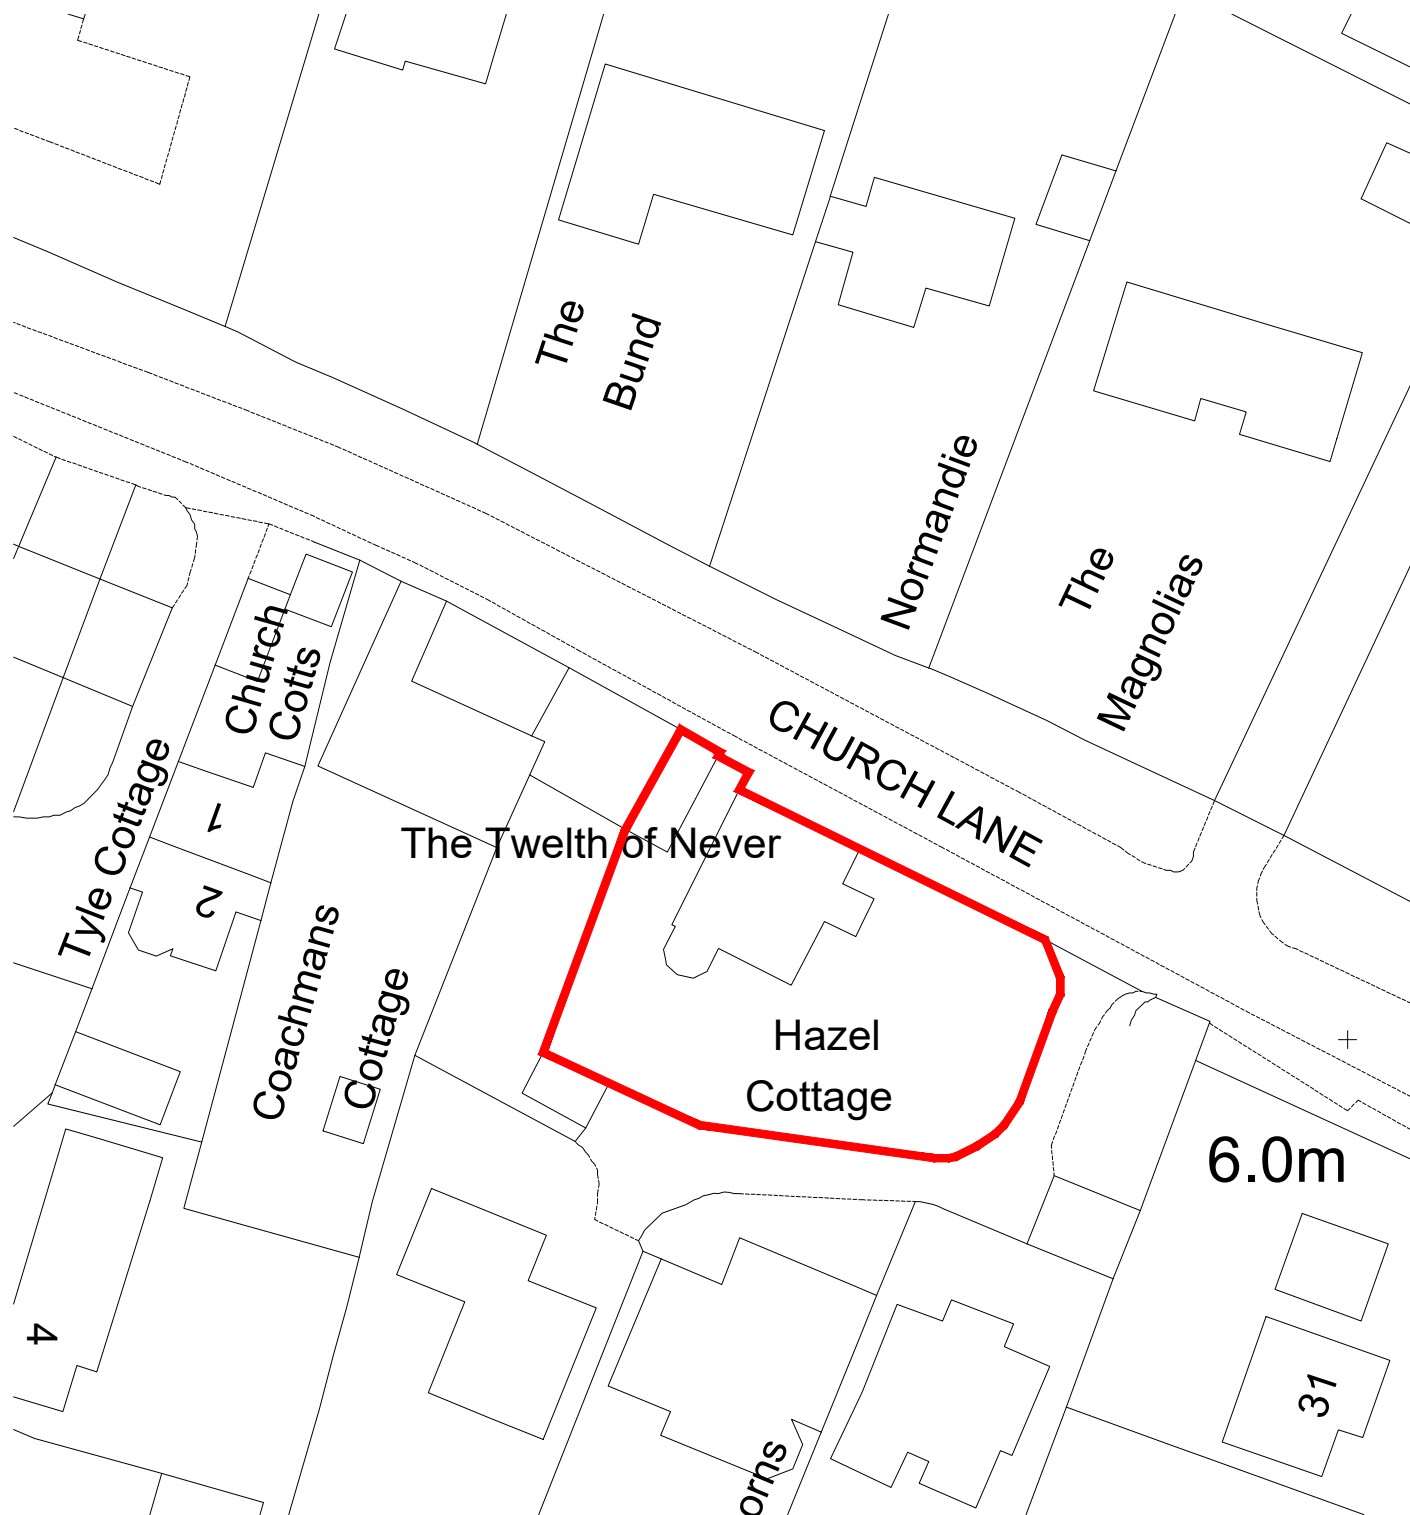

Site Block Plan 1:500
OS Tile License No: 100022432

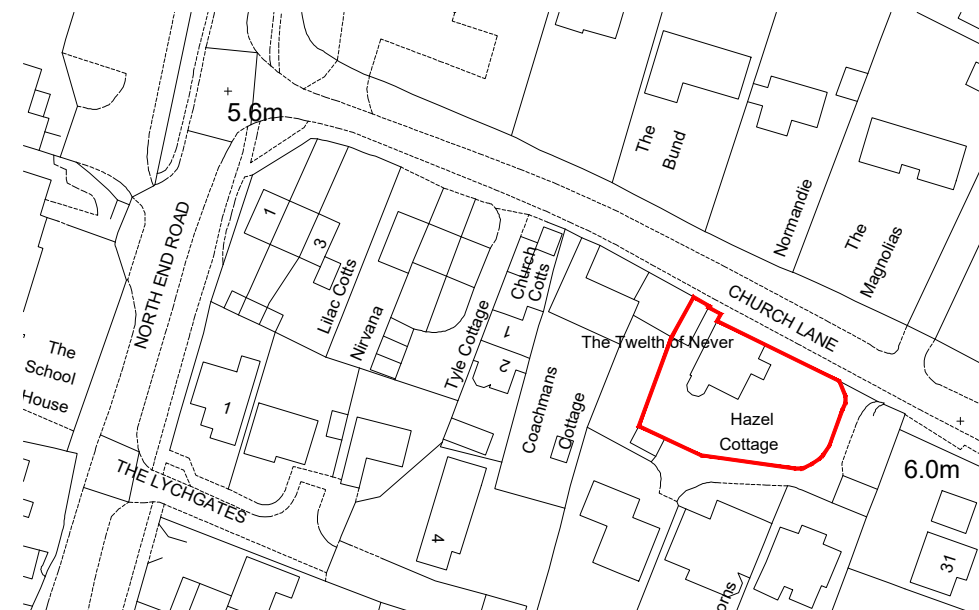

Site Location Plan 1:1250

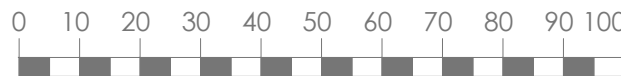

PROJECT TITLE Proposed Development at Hazel Cottage Church Lane Yapton Arundel	DRAWING TITLE Site & Location Plan	No	REVISION	DATE
	STATUS Planning Application			
	SCALE as noted @ A3	DATE 08.10.2019		
	DRAWN BY JLB	DRAWING No PA-302-01		