




Elevation Facing North




Elevation Facing East



Elevation Facing South

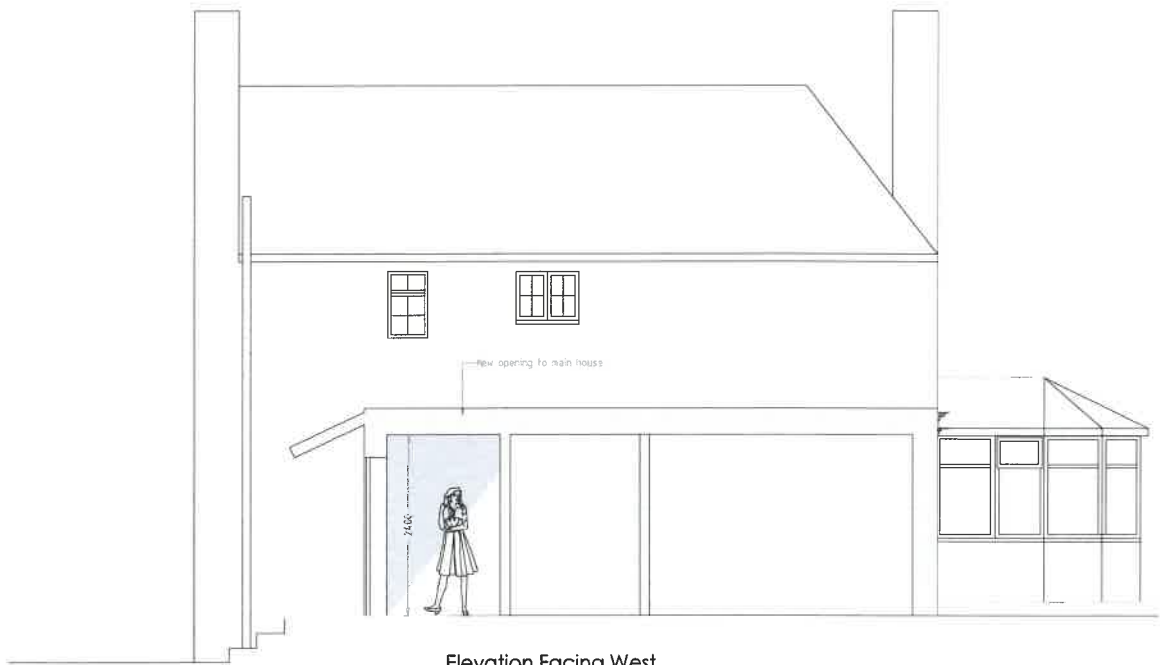

Elevation Facing West

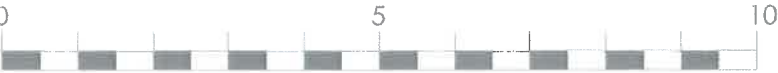

© this drawing is the copyright of look. design + build [l.db]. L.db design responsibility is limited to the design of the permanent works as finally constructed by l.db as part of the design + build service.

PROJECT TITLE		DRAWING TITLE		No	REVISION	DATE
Proposed Development at Hazel Cottage Church Lane Yapton Arundel		Proposed Elevations				
STATUS		Non Material Amendment				
SCALE 1:100 @ A3		DATE 08.10.2019				
DRAWN BY DE		DRAWING No PA-302-06				