




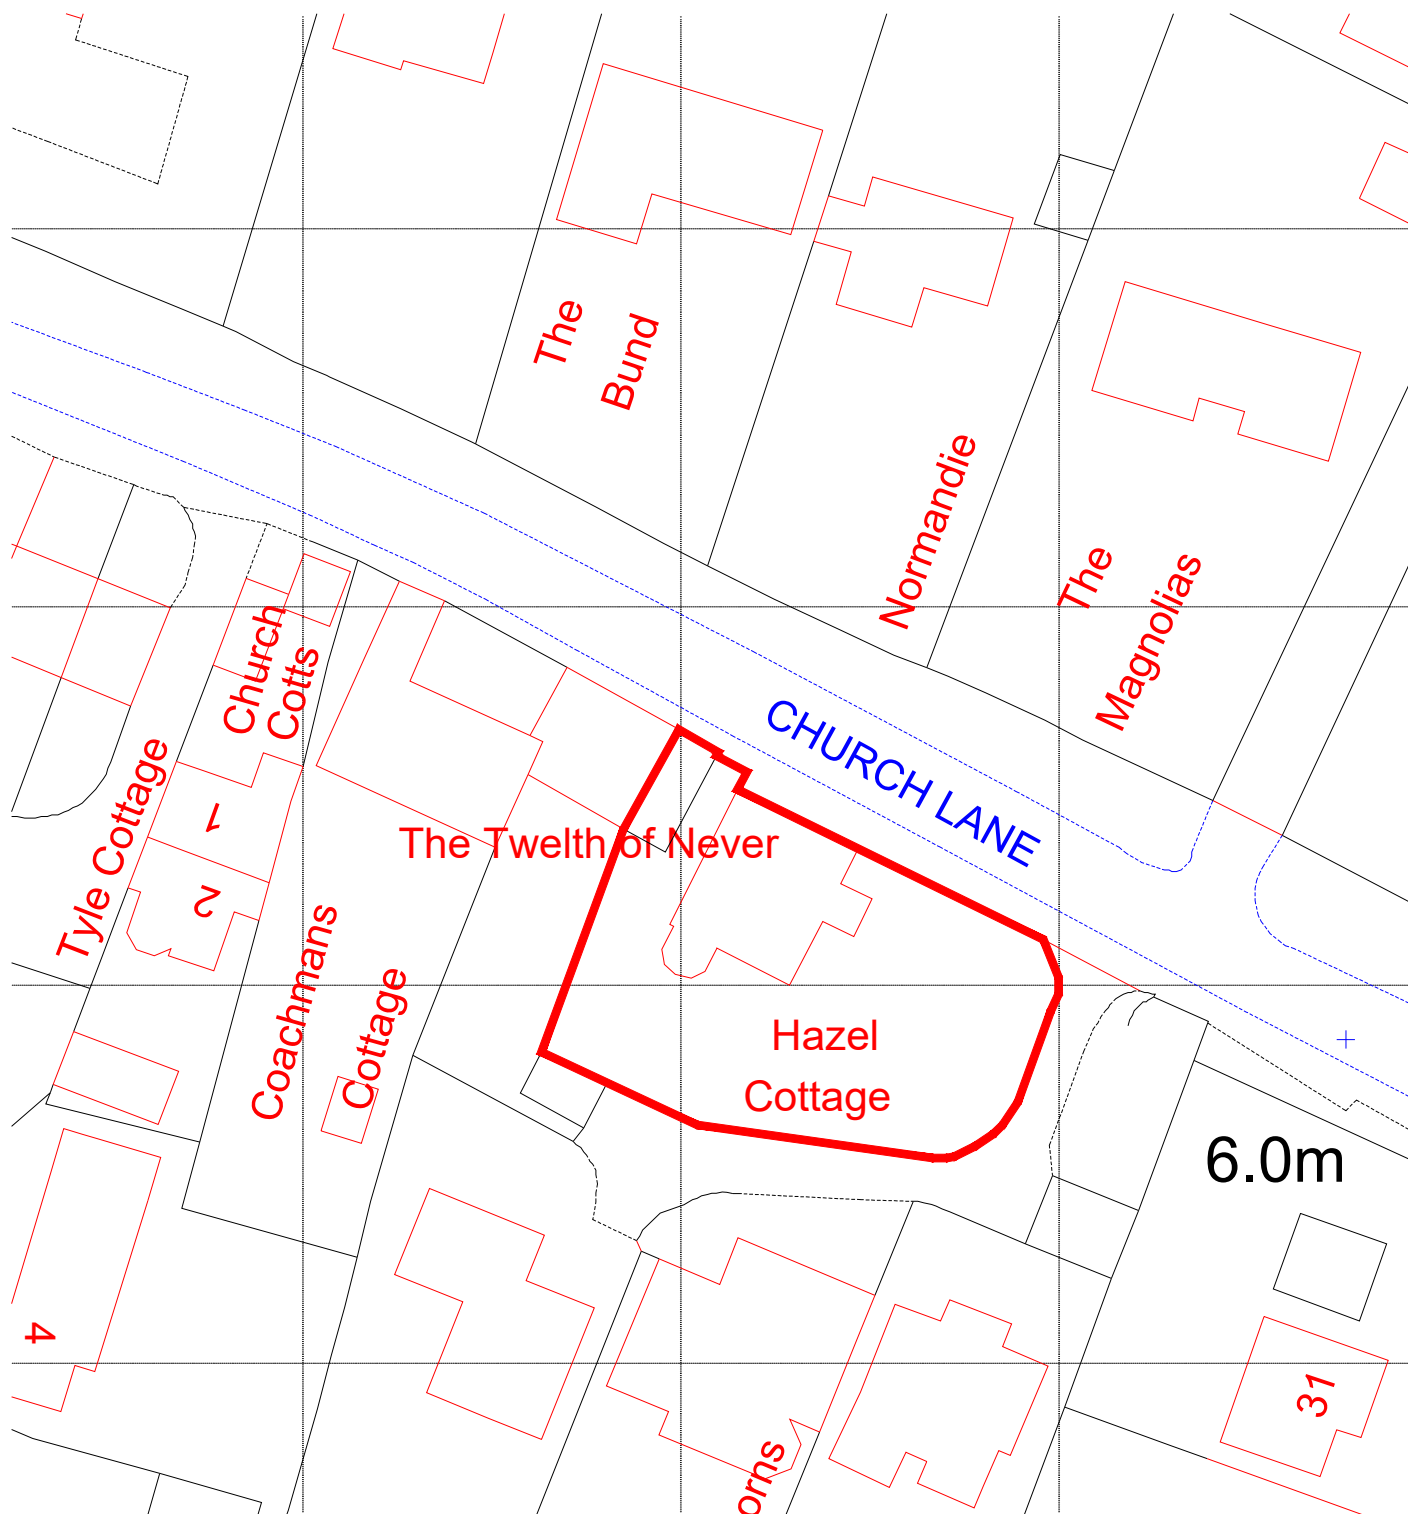


Site Block Plan 1:500
OS Tile License No: 100022432

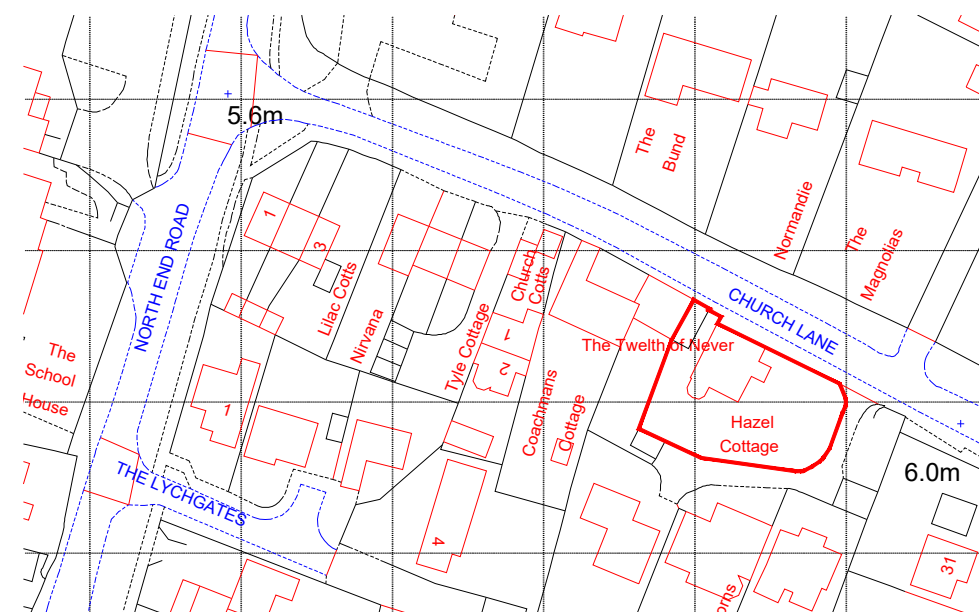

Site Location Plan 1:1250

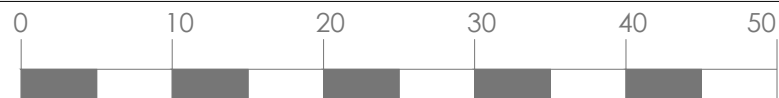

© this drawing is the copyright of look. design + build [l.db]. L.db design responsibility is limited to the design of the permanent works as finally constructed by l.db as part of the design + build service.

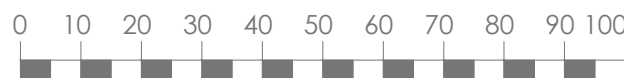

PROJECT TITLE Proposed Development at Hazel Cottage Church Lane Yapton Arundel	DRAWING TITLE Site & Location Plan	No	REVISION	DATE
	STATUS Planning Application			
	SCALE as noted @ A3	DATE 03.01.2019		
	DRAWN BY JLB	DRAWING No PA-302-01		