
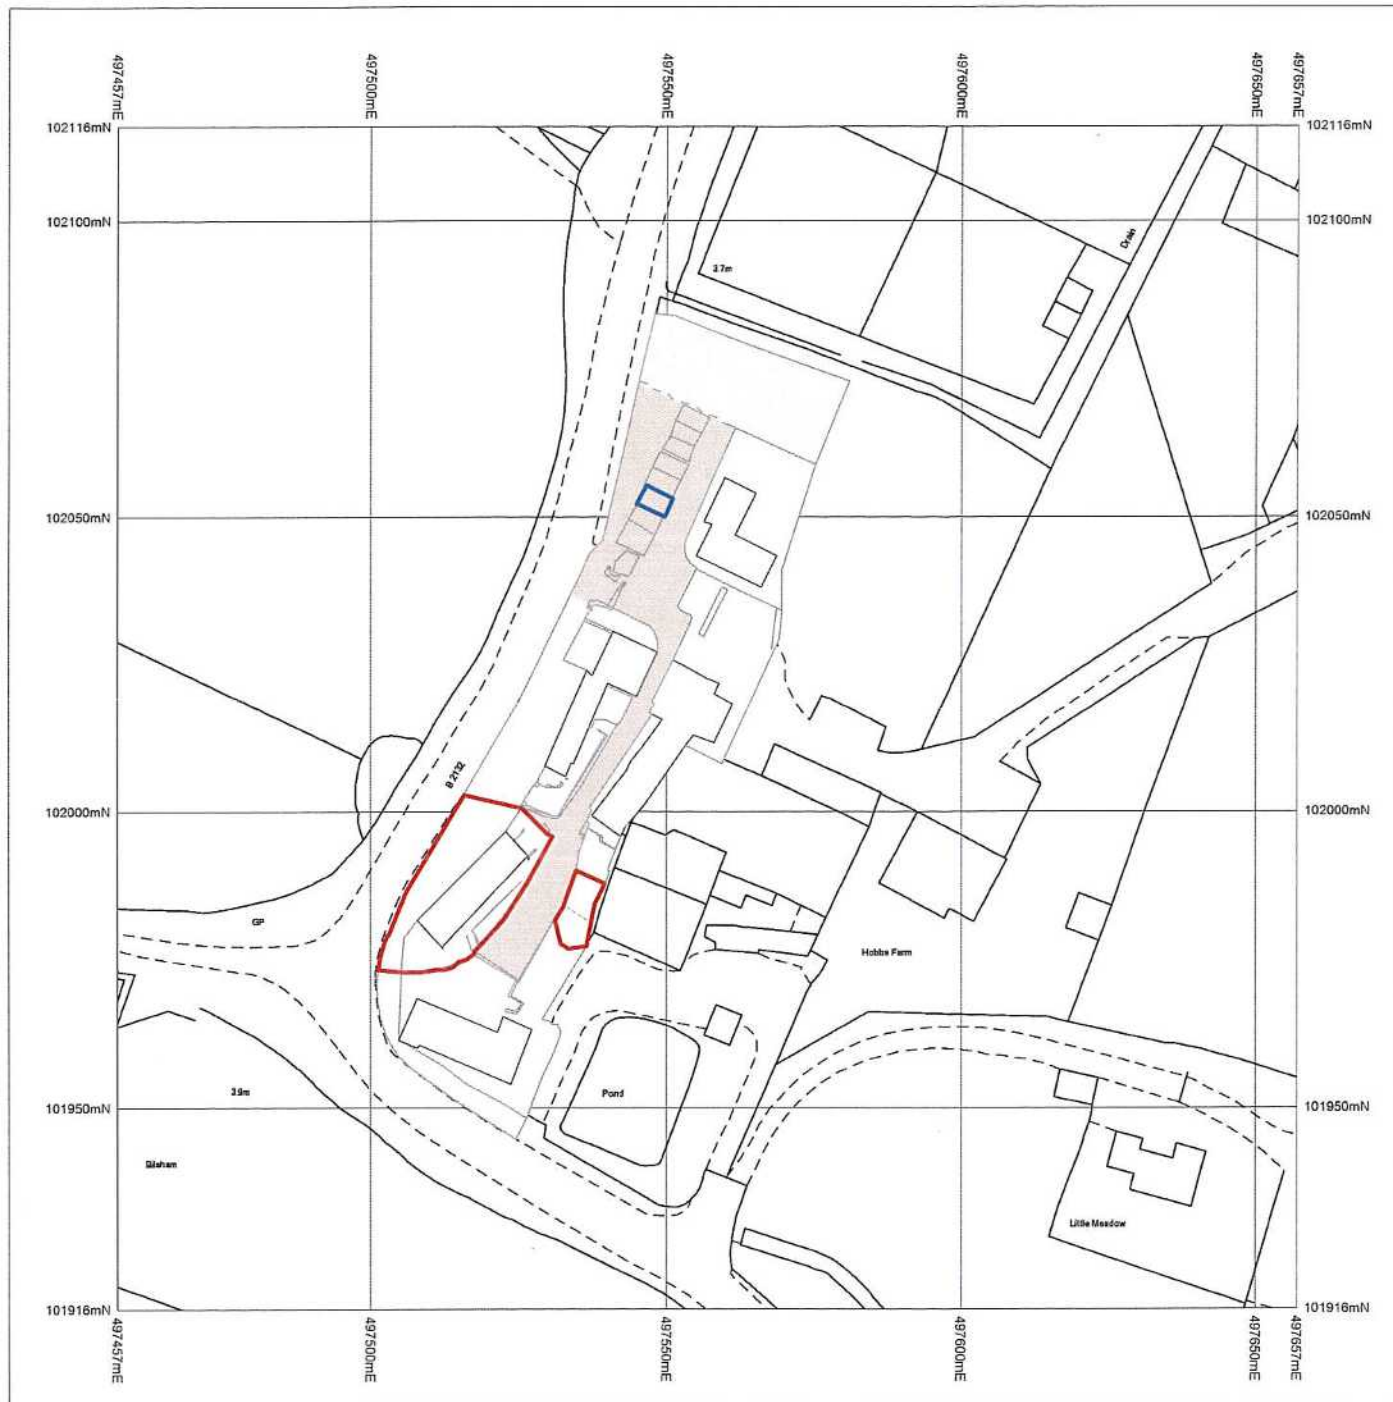


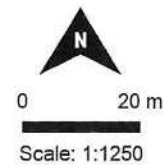

© Crown Copyright and database rights 2011 Ordnance Survey 100048957. The representation of road, track or path is no evidence of a boundary or right of way. The representation of features as lines is no evidence of a property boundary.

Supplied by: www.ukmapcentre.com
Serial Number: 3068
Centre Coordinates: 497557,102016


HOBBS COURT, BILSHAM ROAD, YAPTON, WEST SUSSEX. BN18 0JY

LOCATION PLAN AT 1:1250 SCALE

PLAN THREE

ARUN DISTRICT COUNCIL Y/90/20/HH

- Unallocated Land
- Estate Land

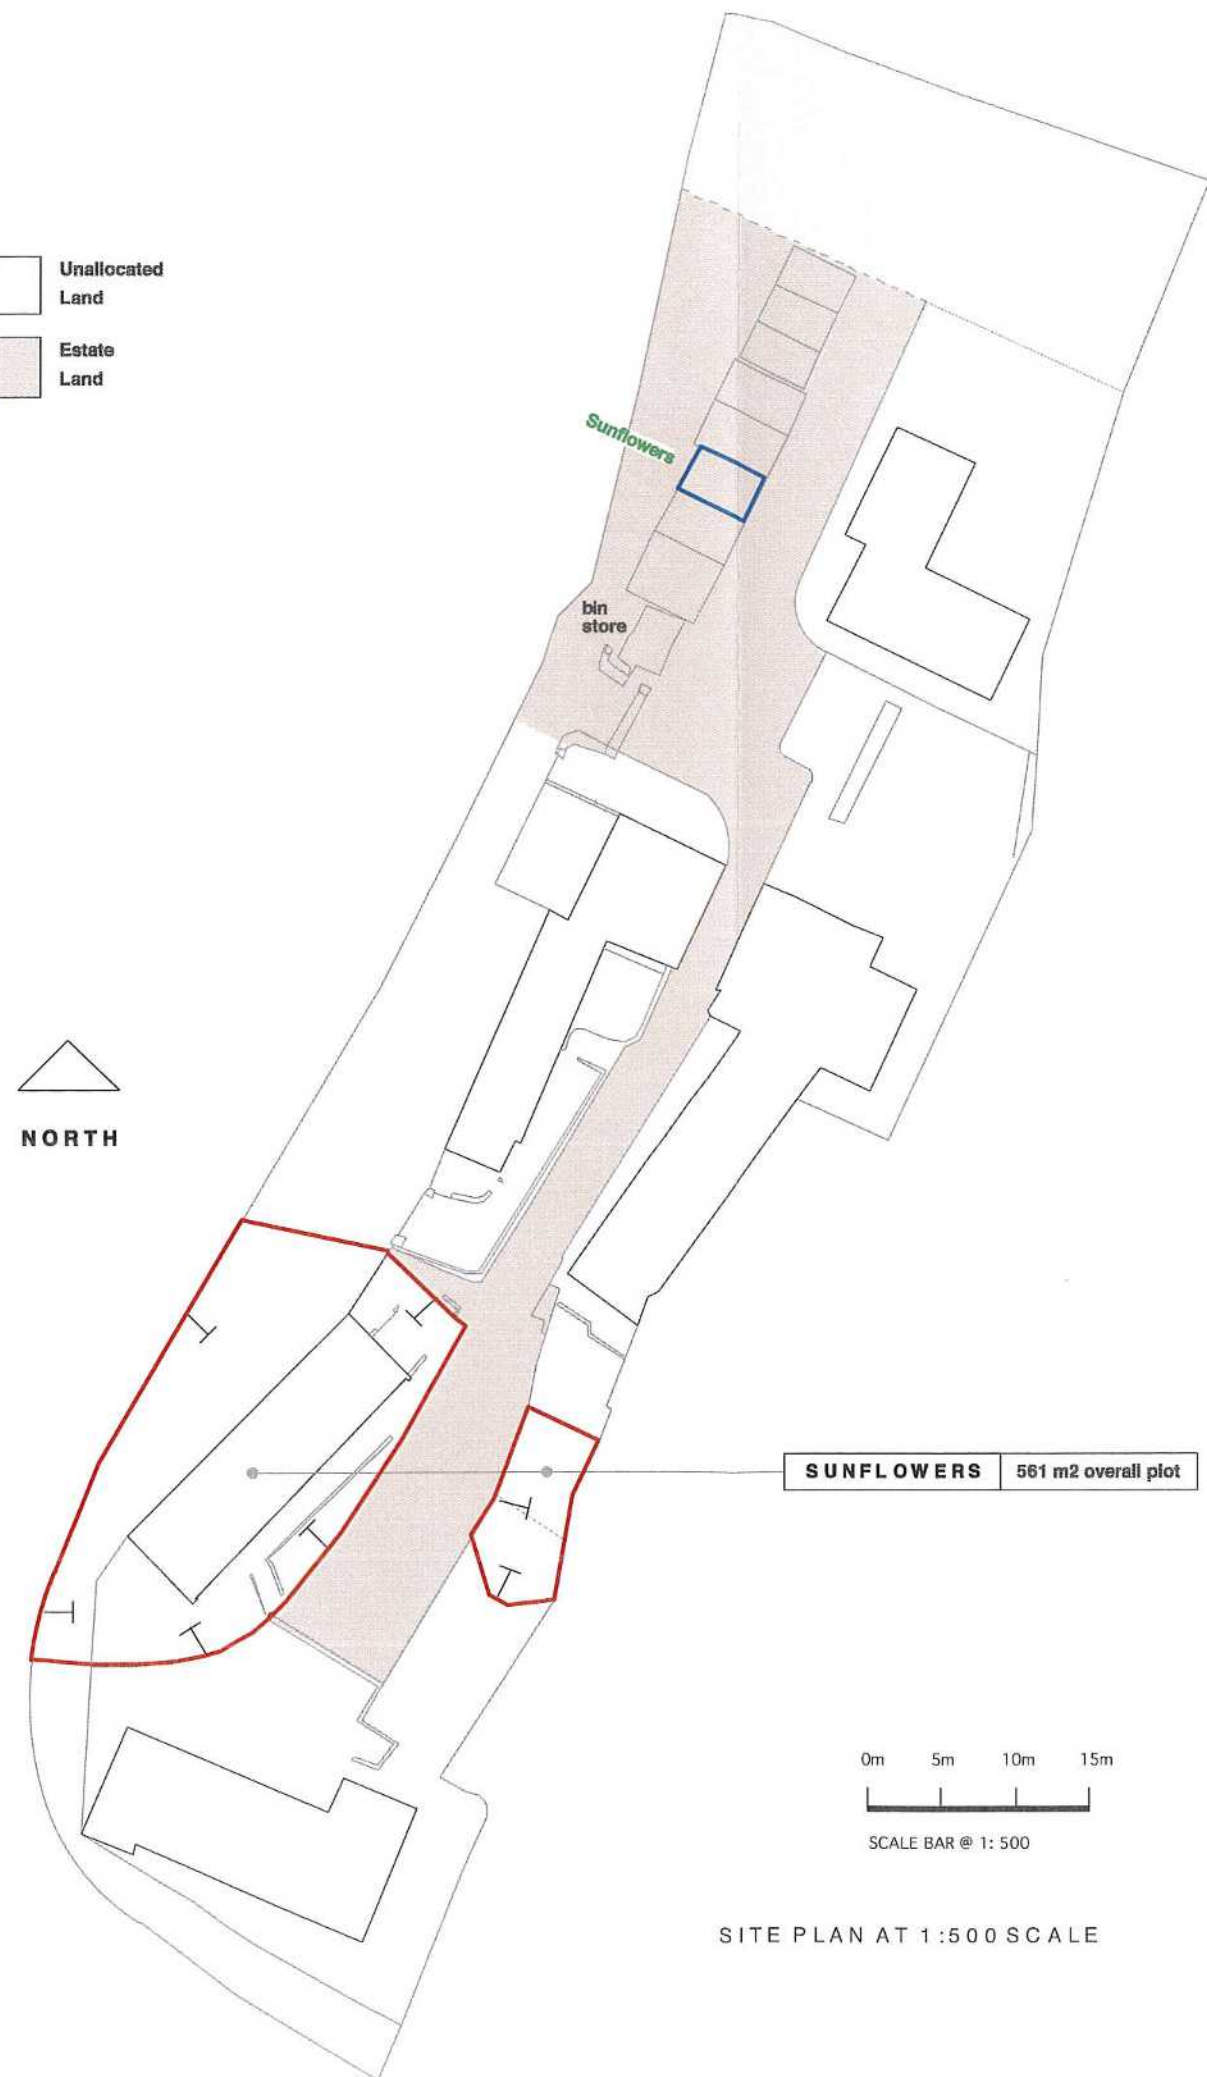

SUNFLOWERS 561 m2 overall plot

SITE PLAN AT 1:500 SCALE