
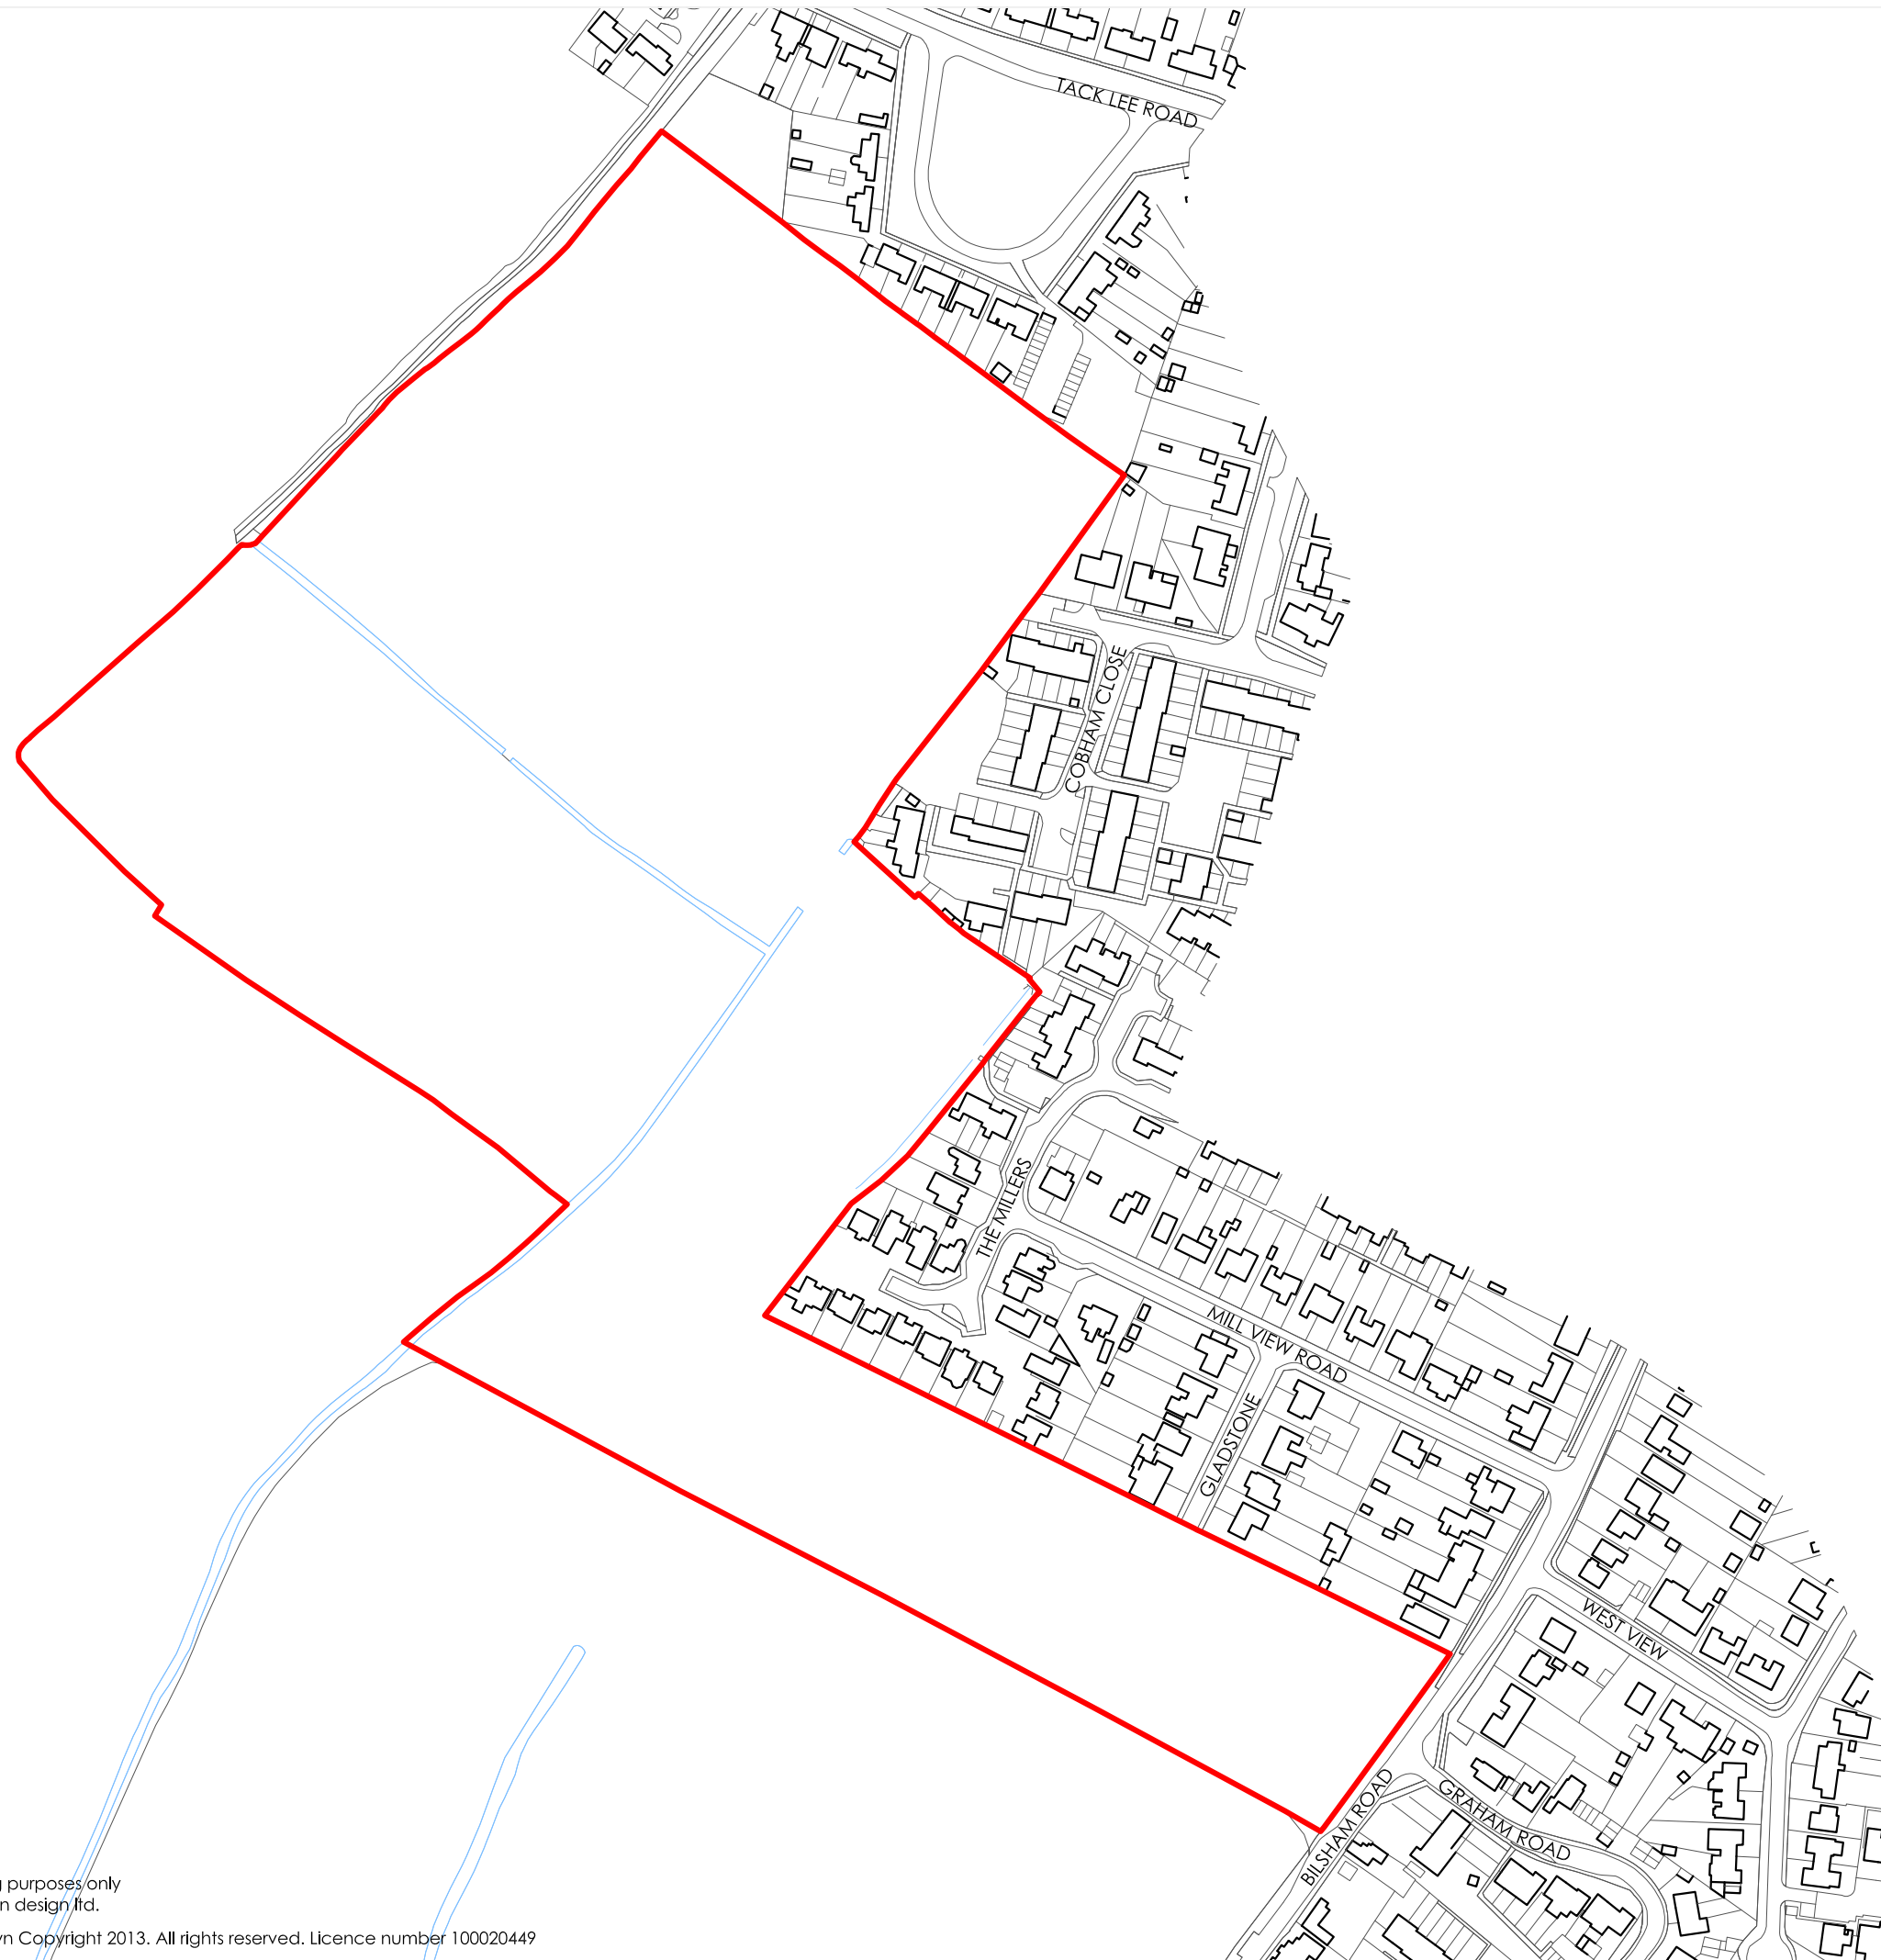


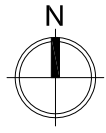


Site

LAND AT BILSHAM ROAD, YAPTON

Drawing

Site location plan

Date 07.11.17 Scale 1:2500@A3 Drawing ref: 1244G.01

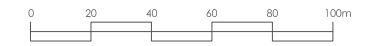

KEY

 Site boundary