


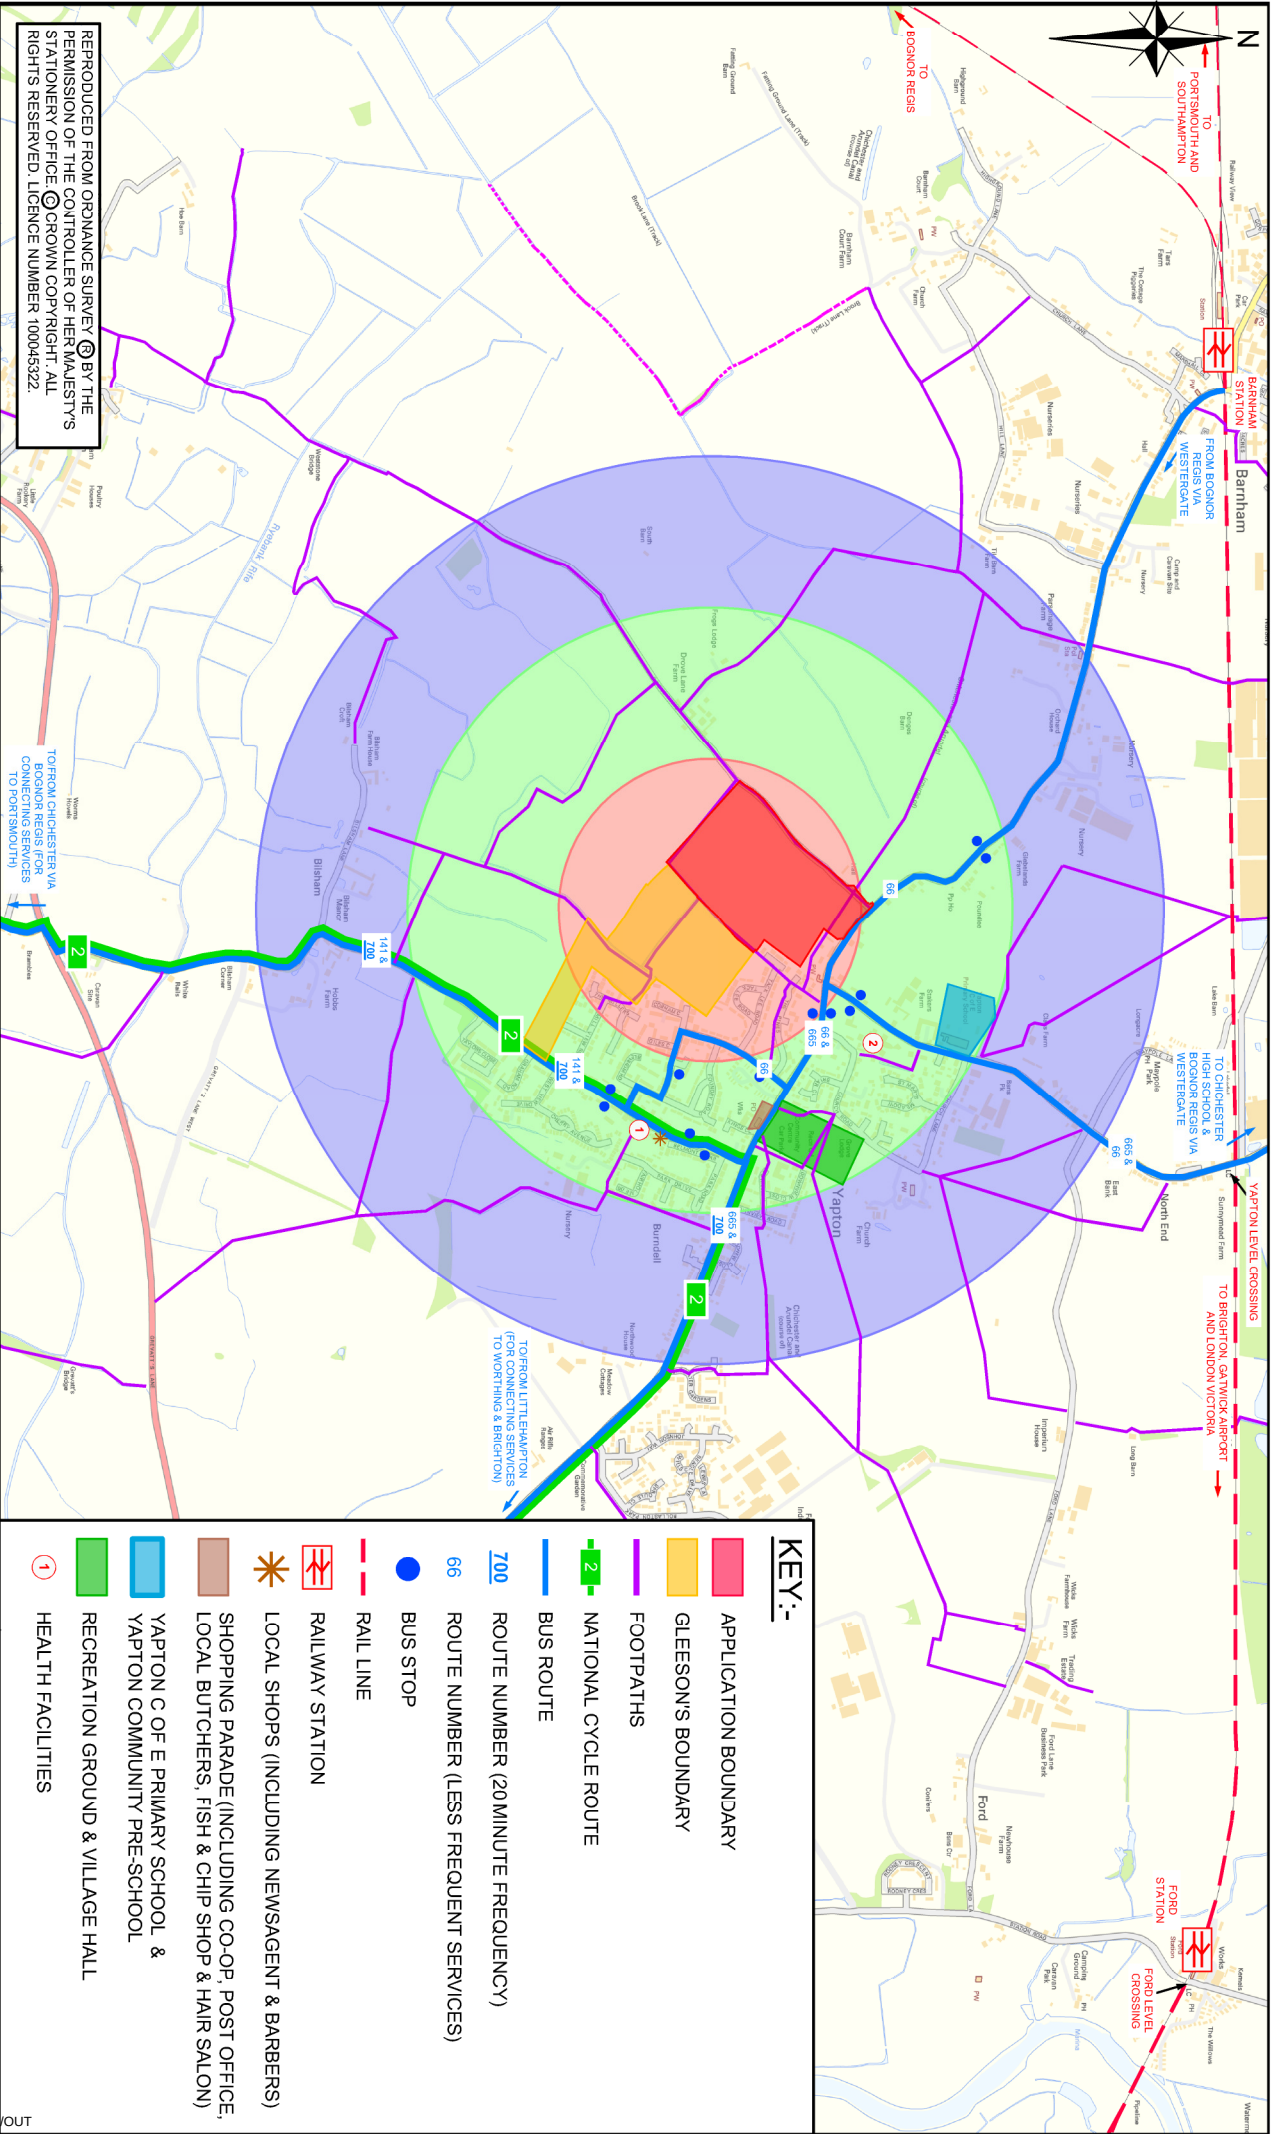

REPRODUCED FROM ODYSSEY SURVEY © BY THE PERMISSION OF THE CONTROLLER OF HER MAJESTY'S STATIONERY OFFICE. © CROWN COPYRIGHT. ALL RIGHTS RESERVED. LICENCE NUMBER 100045322.

ODYSSEY

Tuscany House
White Hart Lane
Basingstoke
Hampshire RG24 4AF

Telephone 01256 331144
E: info@odyssey.co.uk
W: www.odysseysurvey.co.uk

Job Title		Client	
LAND SOUTH OF MAIN ROAD, YAPTON		LANDLINK ESTATES	
Drawing Title		Scale	
ACCESSIBILITY PLAN		1:20,000 @A4	DEC 17
		Drawn MS	Checked TDM
		Job No 14-111	Drawing No FIGURE 2
			Approved RJH
			Rev