


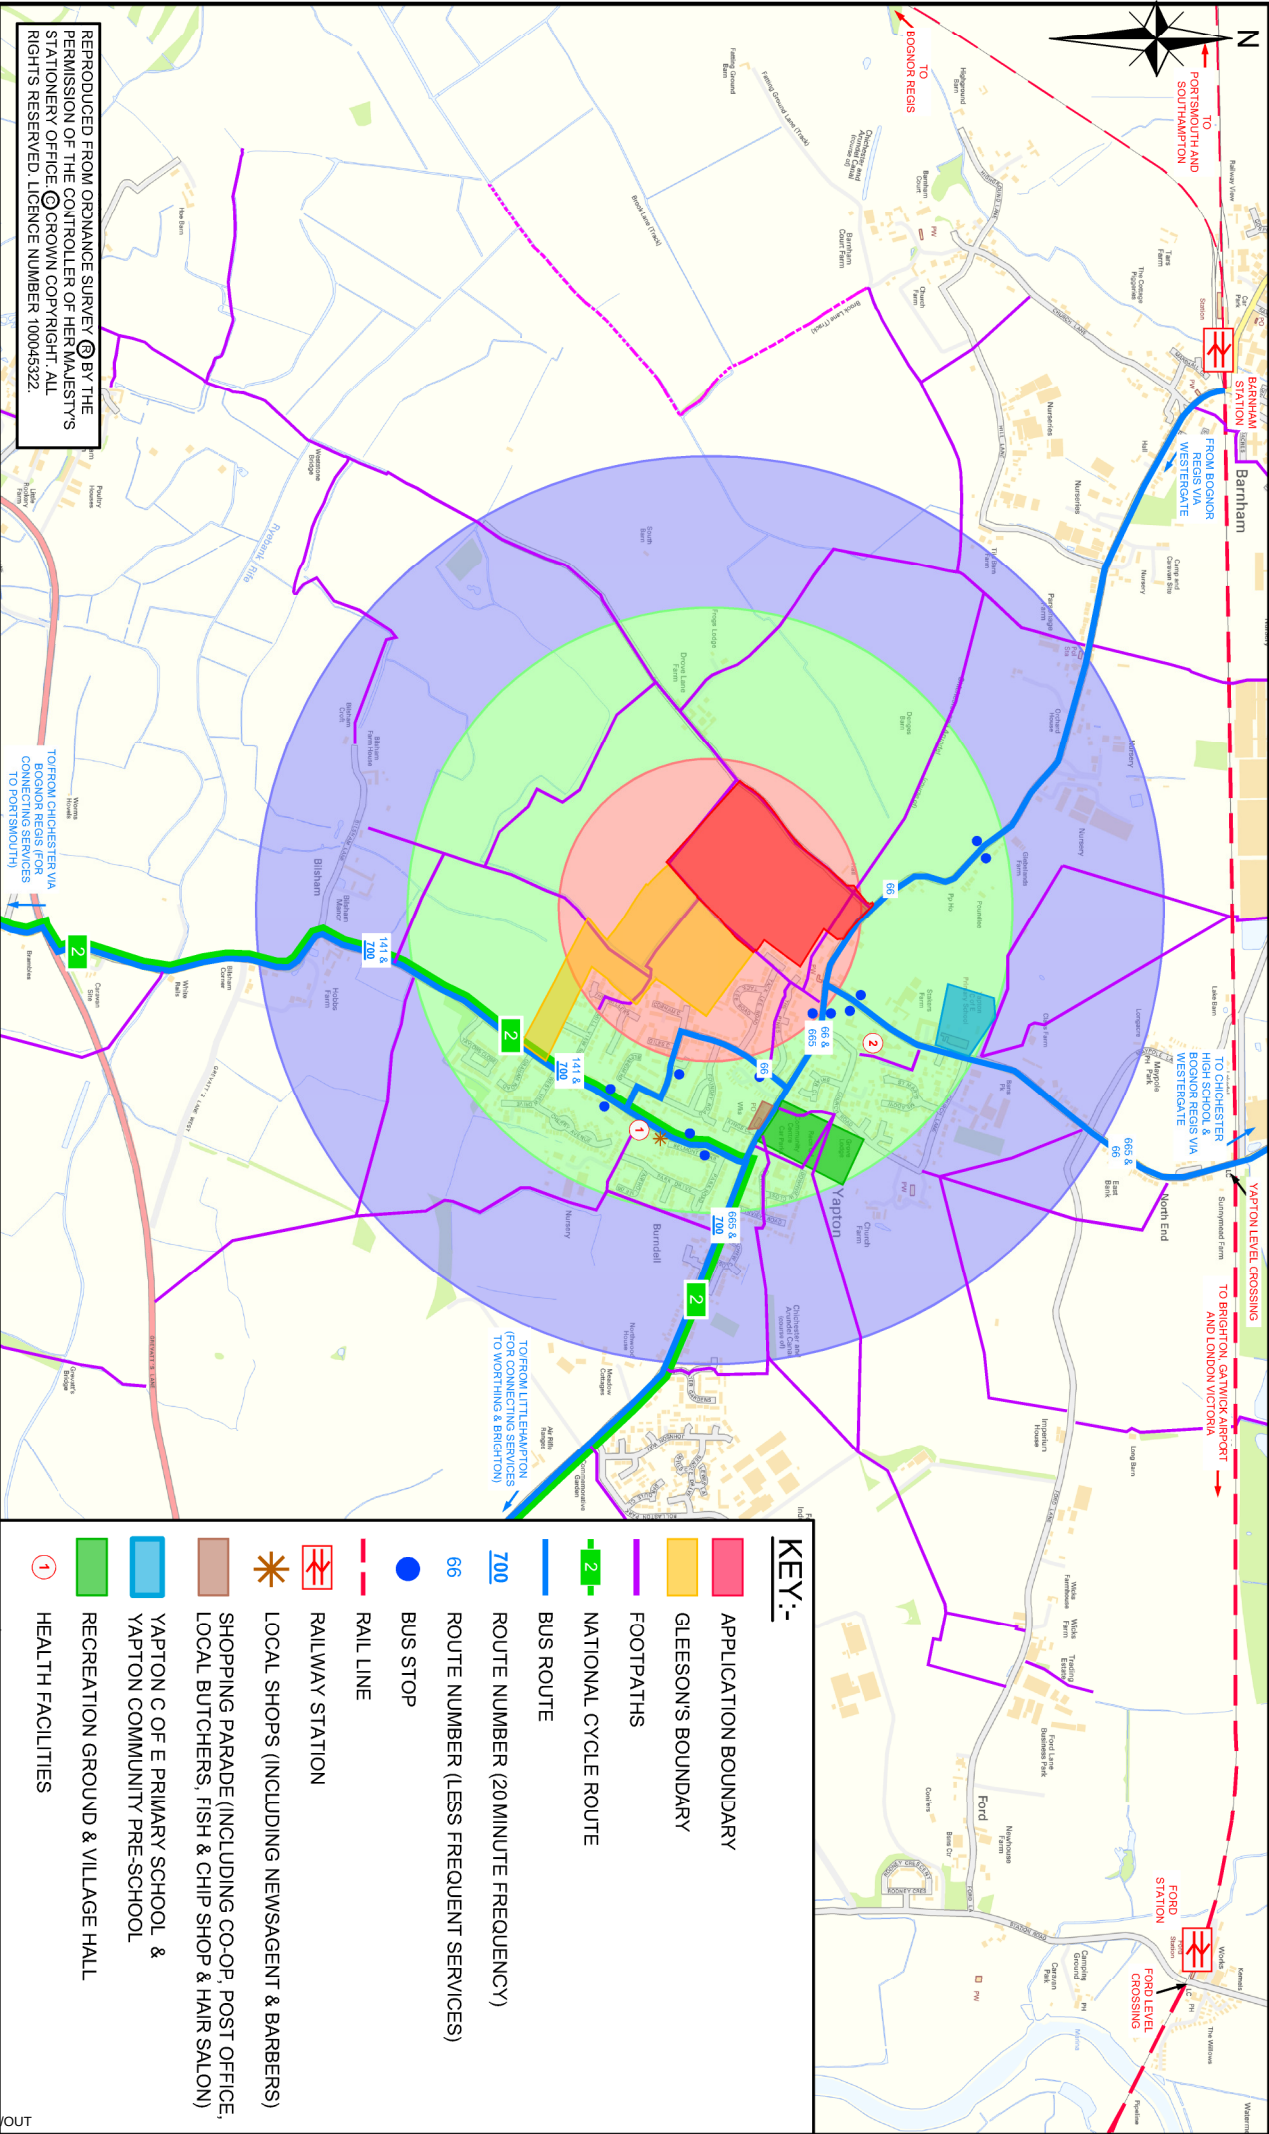

REPRODUCED FROM ODYSSEY SURVEY © BY THE PERMISSION OF THE CONTROLLER OF HER MAJESTY'S STATIONERY OFFICE. © CROWN COPYRIGHT. ALL RIGHTS RESERVED. LICENCE NUMBER 100045322.



ODYSSEY

Tuscany House
White Hart Lane
Basingstoke
Hampshire RG24 4AF

Telephone 01256 331144
E: info@odyssey.co.uk
W: www.odysseysurveys.co.uk

Job Title

LAND SOUTH OF MAIN ROAD,
YAPTON

Drawing Title

ACCESSIBILITY PLAN

Client

LANDLINK ESTATES

Scale

1:20,000 @A4

Date

DEC 17

Designed

MS

Drawn

MS

Checked

TDM

Approved

RJH

Job No

14-111

Drawing No

FIGURE 2

Rev