
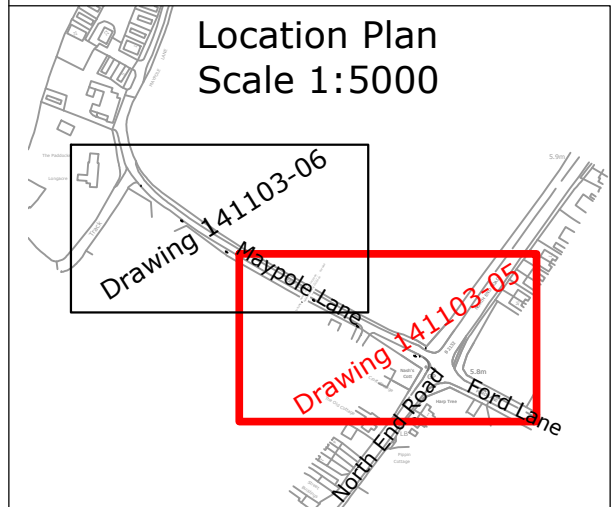


N:\Projects\cnbam 141103\Drawings\141103-05_06 [Maypole Lane Proposed Highway Work].dwg

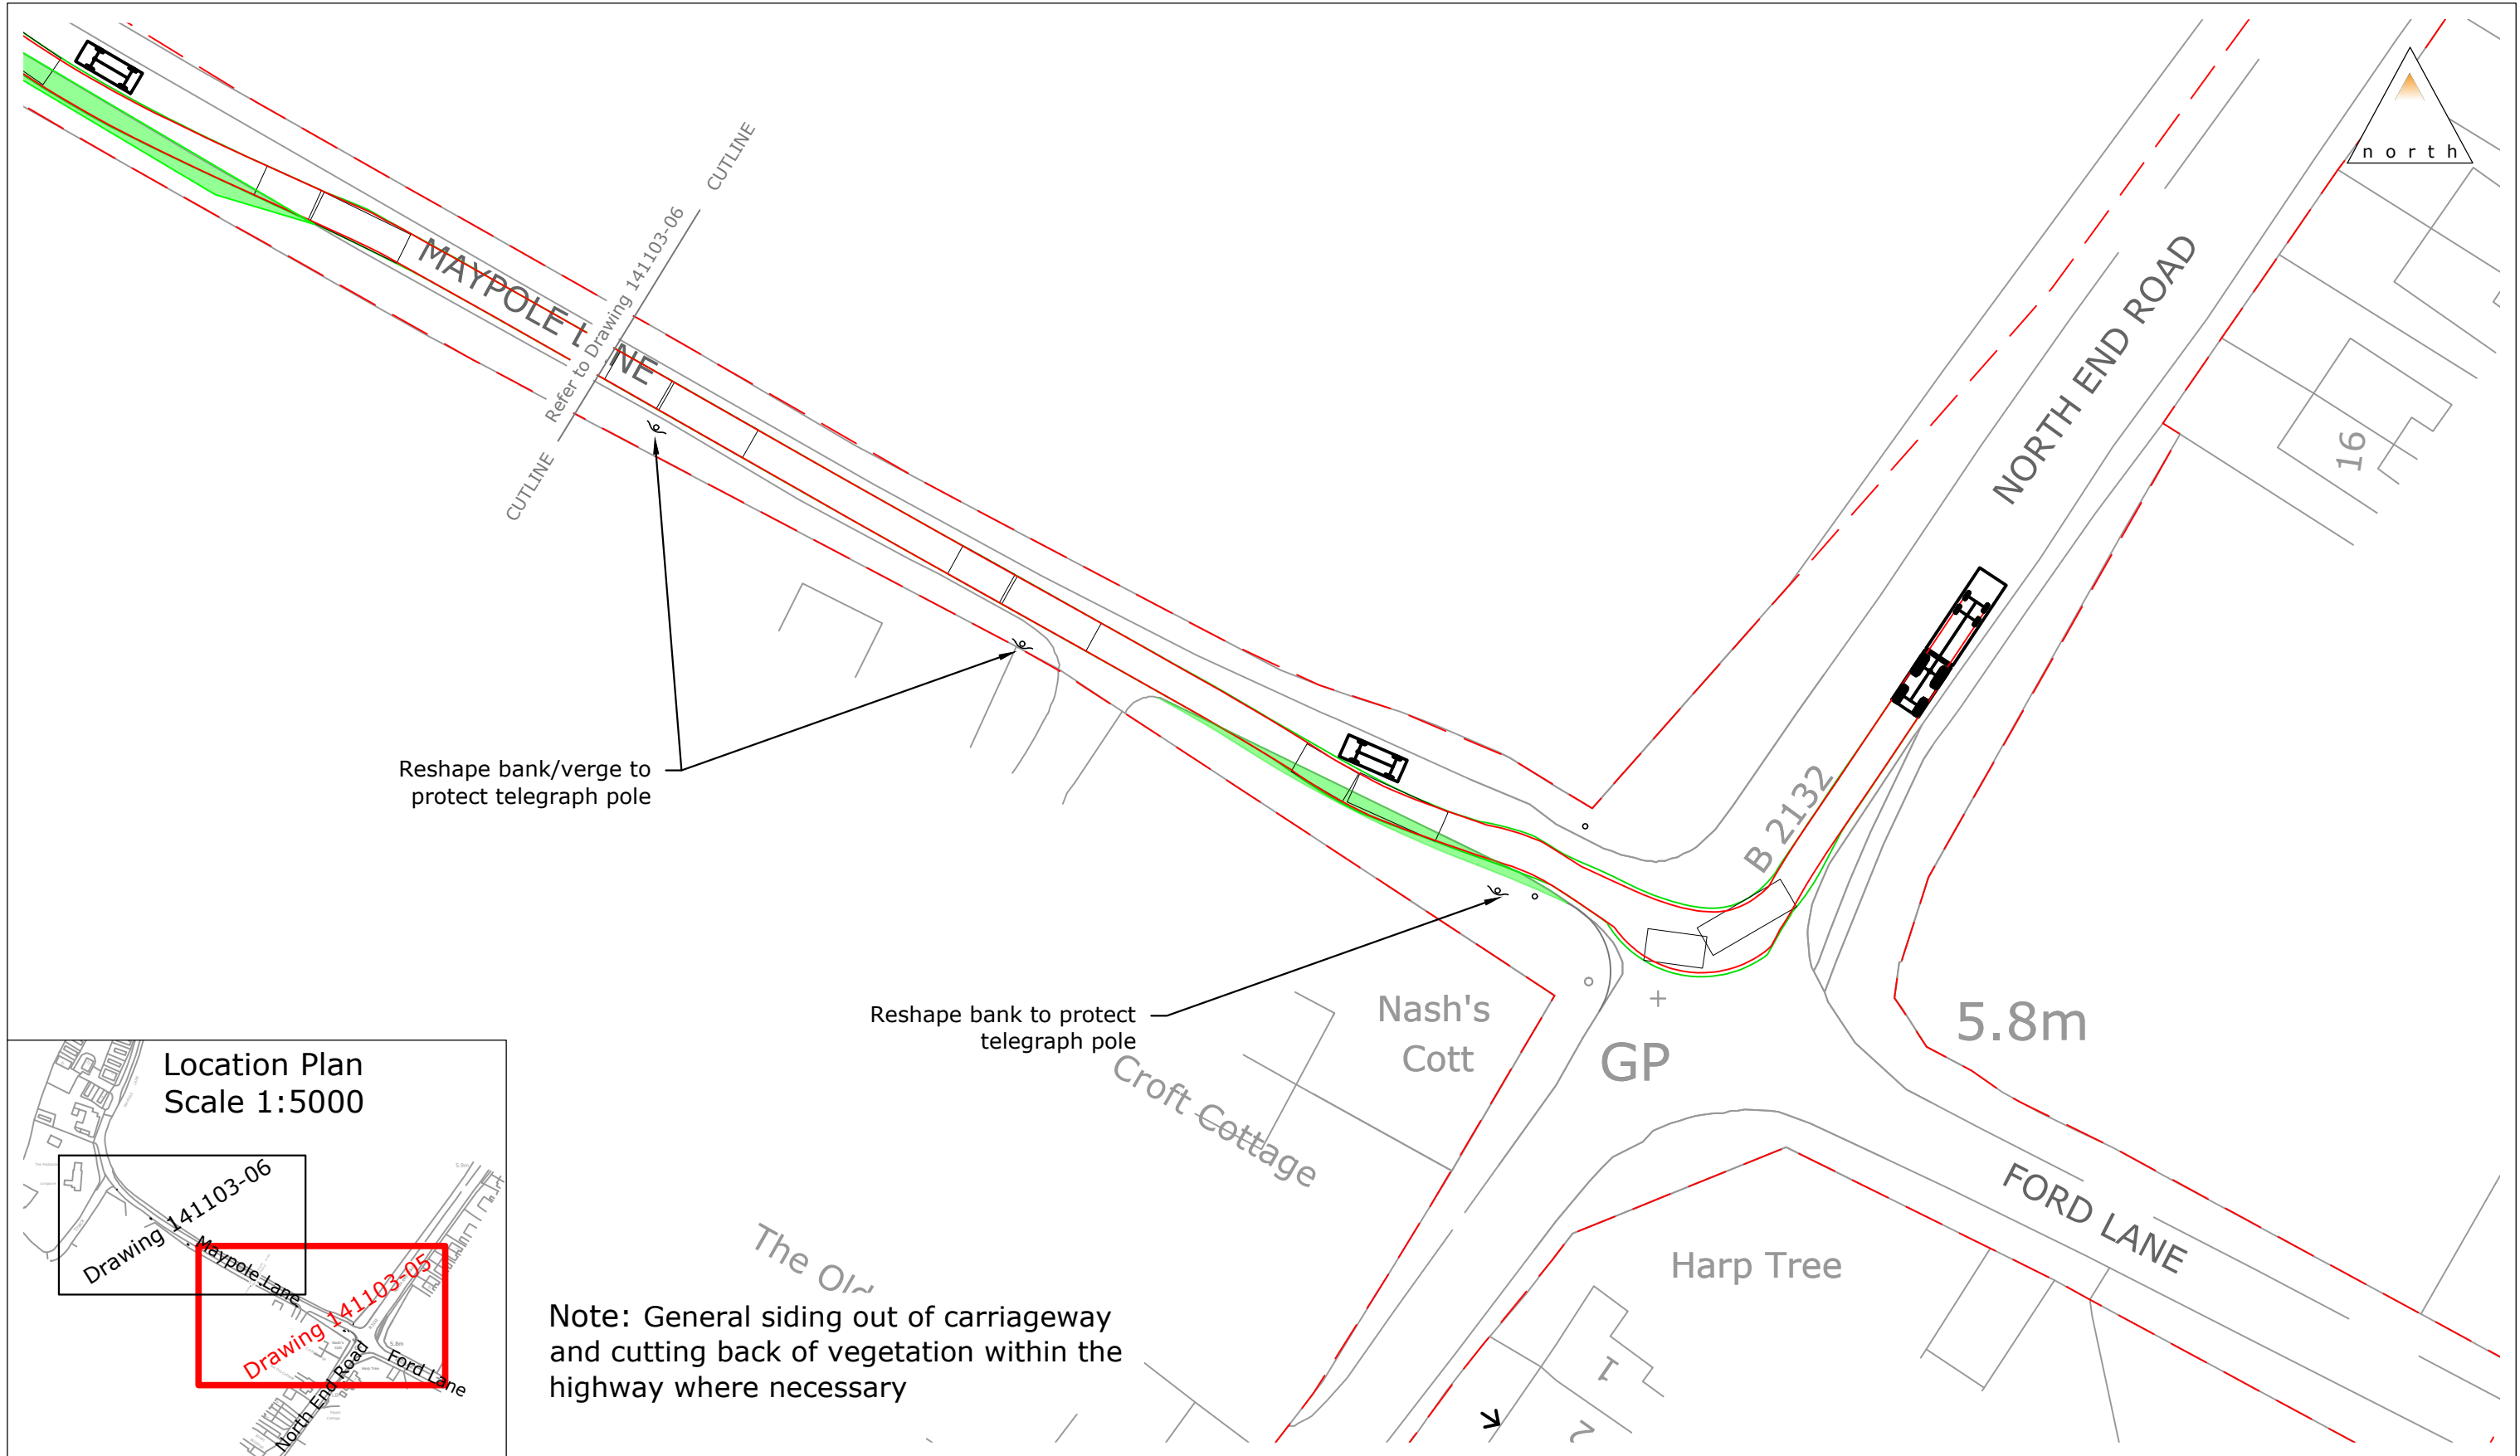

Tractor and Trailer Overall Length 12.636m Overall Width 2.550m Overall Body Height 3.100m Min Body Ground Clearance 0.575m Max Track Width 2.520m Lock-to-lock time 6.00s Curb to Curb Turning Radius 5.400m Large Car (2006) Overall Length 5.079m Overall Width 1.872m Overall Body Height 1.525m Min Body Ground Clearance 0.310m Max Track Width 1.831m Lock-to-lock time 4.00s Curb to Curb Turning Radius 5.900m © Crown Copyright 2012. All rights reserved. Licence number 100043407	Legend - Highway boundary - Indicative location of existing telegraph poles and signs - Formalise passing area/minor carriageway widening	84 North Street Guildford Surrey GU1 4AU T: 01483 531 300 Golden Cross House 8 Duncannon Street London WC2N 4JF T: 020 7031 8141 www.motion.co.uk	Project: Land West of Maypole Lane, Barnham Title: Proposed Highway Works Sheet 1 of 2 Scale: 1:500 (@ A3) Notes: <table border="1"><tr><td>Drawing: 141103-05</td><td>Revision: -</td></tr></table>		Drawing: 141103-05	Revision: -
Drawing: 141103-05	Revision: -					