


N:\Projects\cnbam 141103\Drawings\141103-05_06 [Maypole Lane Proposed Highway Work].dwg

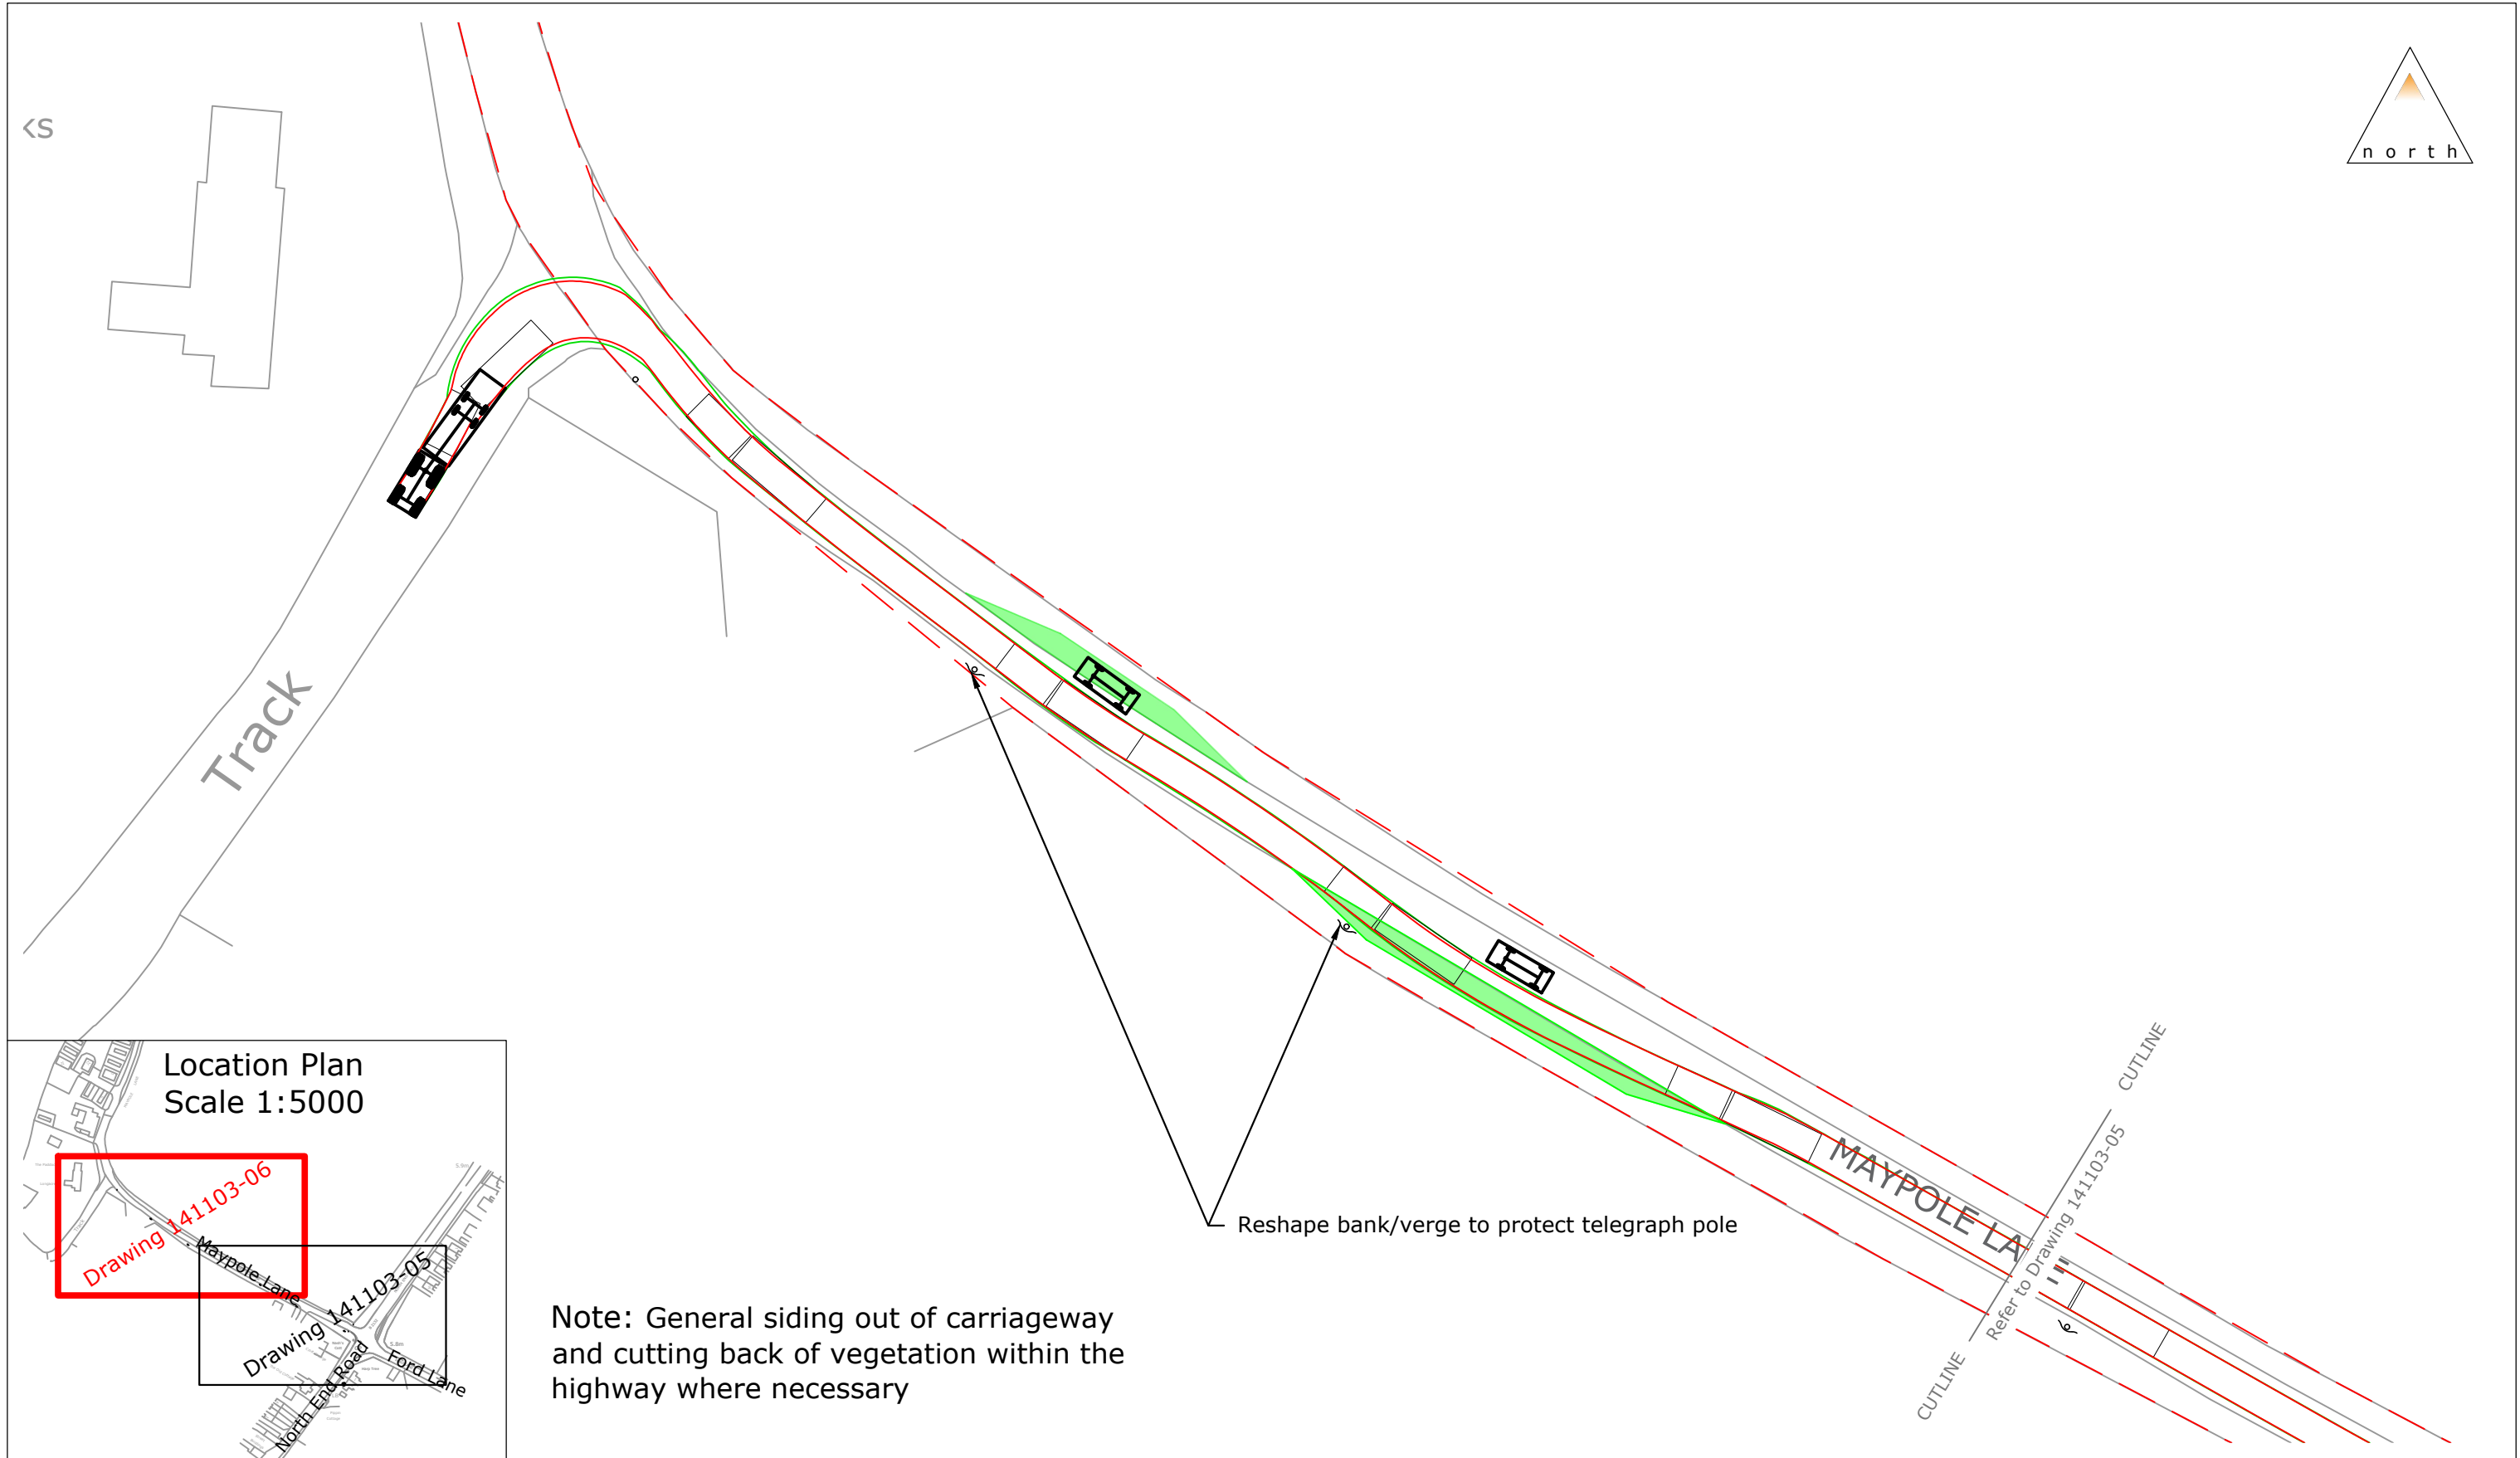

Tractor and Trailer
Overall Length 12.636m
Overall Width 2.550m
Overall Body Height 5.100m
Min Body Ground Clearance 0.575m
Max Track Width 2.520m
Lock-to-lock time 6.00s
Curb to Curb Turning Radius 5.400m

Large Car (2006)
Overall Length 5.079m
Overall Width 1.872m
Overall Body Height 1.525m
Min Body Ground Clearance 0.310m
Max Track Width 1.831m
Lock-to-lock time 4.00s
Curb to Curb Turning Radius 5.900m

Legend

- Highway boundary
- Indicative location of existing telegraph poles and signs
- Formalise passing area/minor carriageway widening

84 North Street
Guildford
Surrey
GU1 4AU
T: 01483 531 300

Golden Cross House
8 Duncannon Street
London
WC2N 4JF
T: 020 7031 8141

www.motion.co.uk

Project:
Land West of Maypole Lane, Barnham

Title:
Proposed Highway Works
Sheet 2 of 2

Scale: 1:500 (@ A3)

Notes:

Drawing:
141103-06

Revision:
-

© Crown Copyright 2012. All rights reserved. Licence number 100043407