


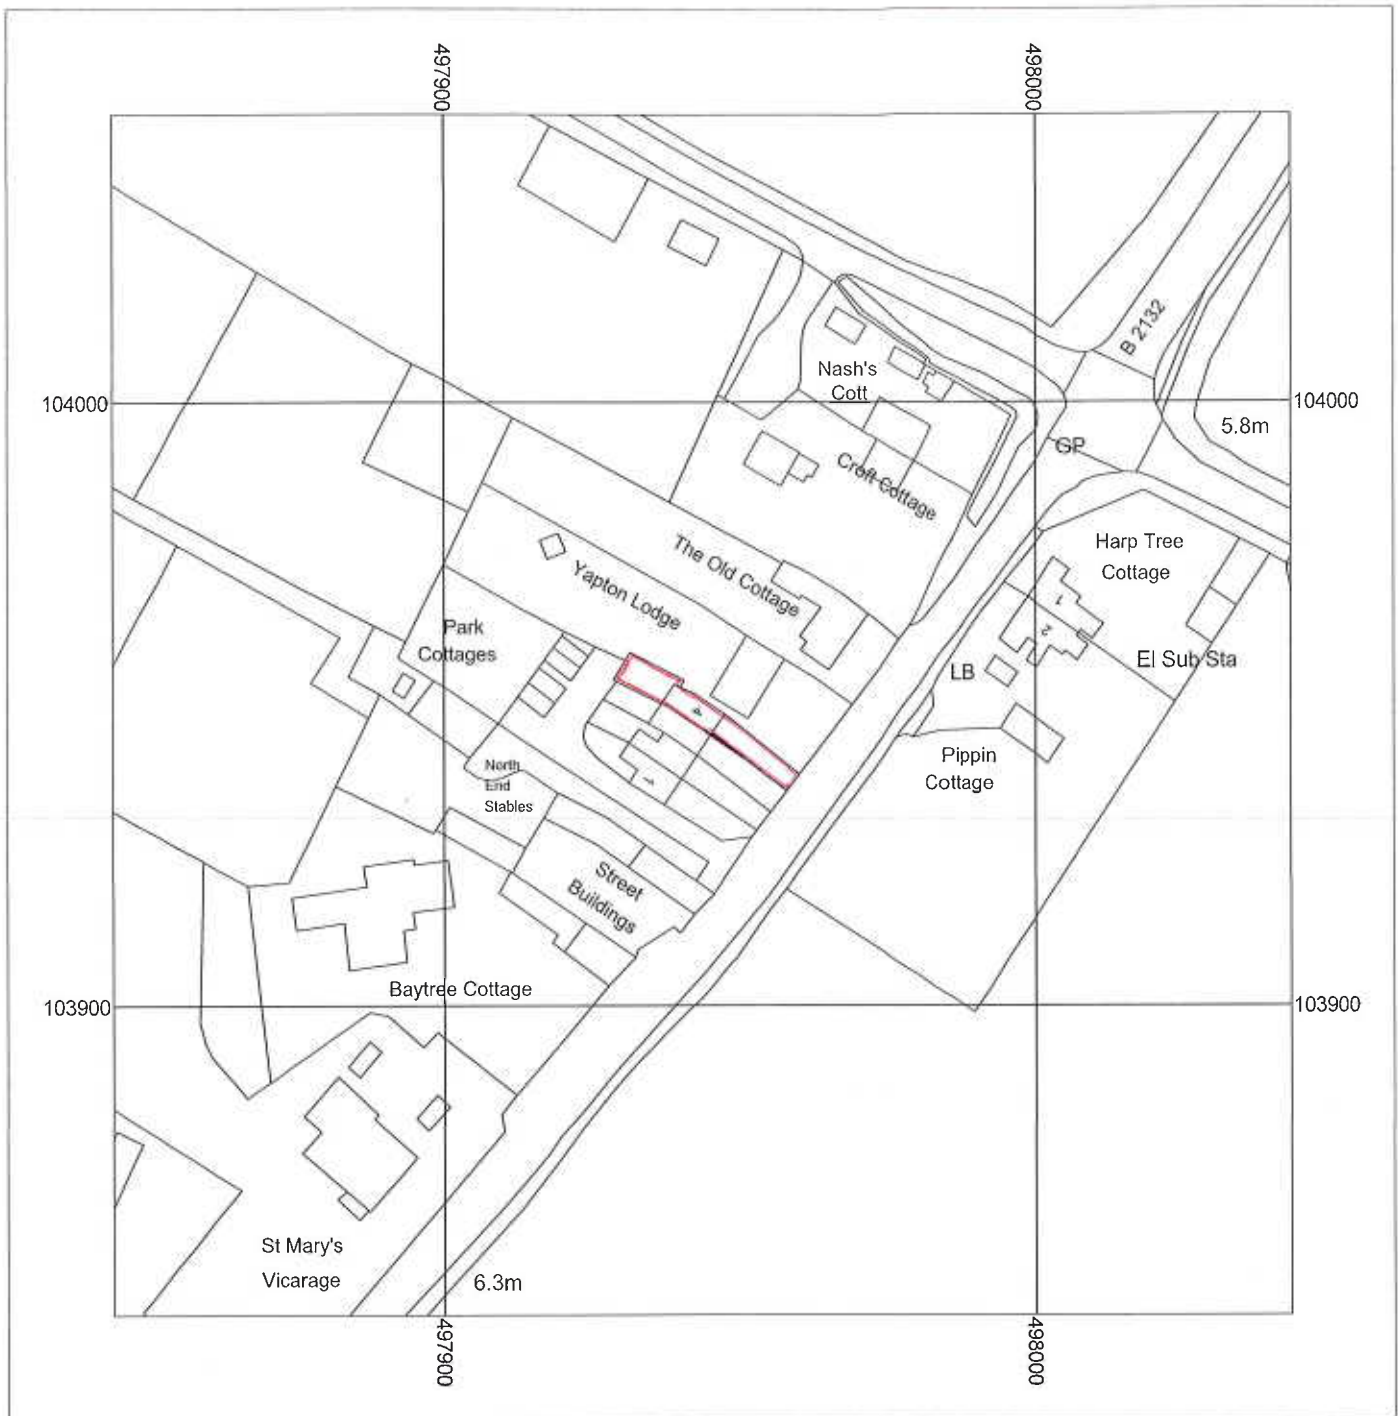

Metres  
0 5 10 20 30 40 50  
Scale: 1:1250



Supplied by: Anglian Conservatories  
License number: 100031961  
Produced: 09/10/2019  
Serial number: 2164761

**4 PARK COTTAGES  
NORTH END ROAD, YAPTON  
ARUNDEL, WEST SUSSEX  
BN18 0DT**

Plot centre co-ordinates: 497944,103948  
Download file: ROBERTS.zip  
Project name: ROBERTS