

PROPOSED DEVELOPMENT OF LAND ADJACENT TO YAPTON C of E SCHOOL,
NORTH END ROAD, YAPTON
INDICATIVE LAYOUT FOR ERECTION OF 5 NO 4 BEDROOM, 22 NO 3 BEDROOM,
10 NO 2 BEDROOM AND 3 NO 1 BEDROOM HOUSES EACH WITH A GARAGE(S) OR
PARKING SPACE(S)

NOT PART OF APPLICATION EXCEPT FOR ACCESS DETAILS

DRAWING NO YAP/DR/1

NOVEMBER 2014


SCALE: 1/500 AT A3



3.0m WIDE

LANDSCAPED

BUFFER

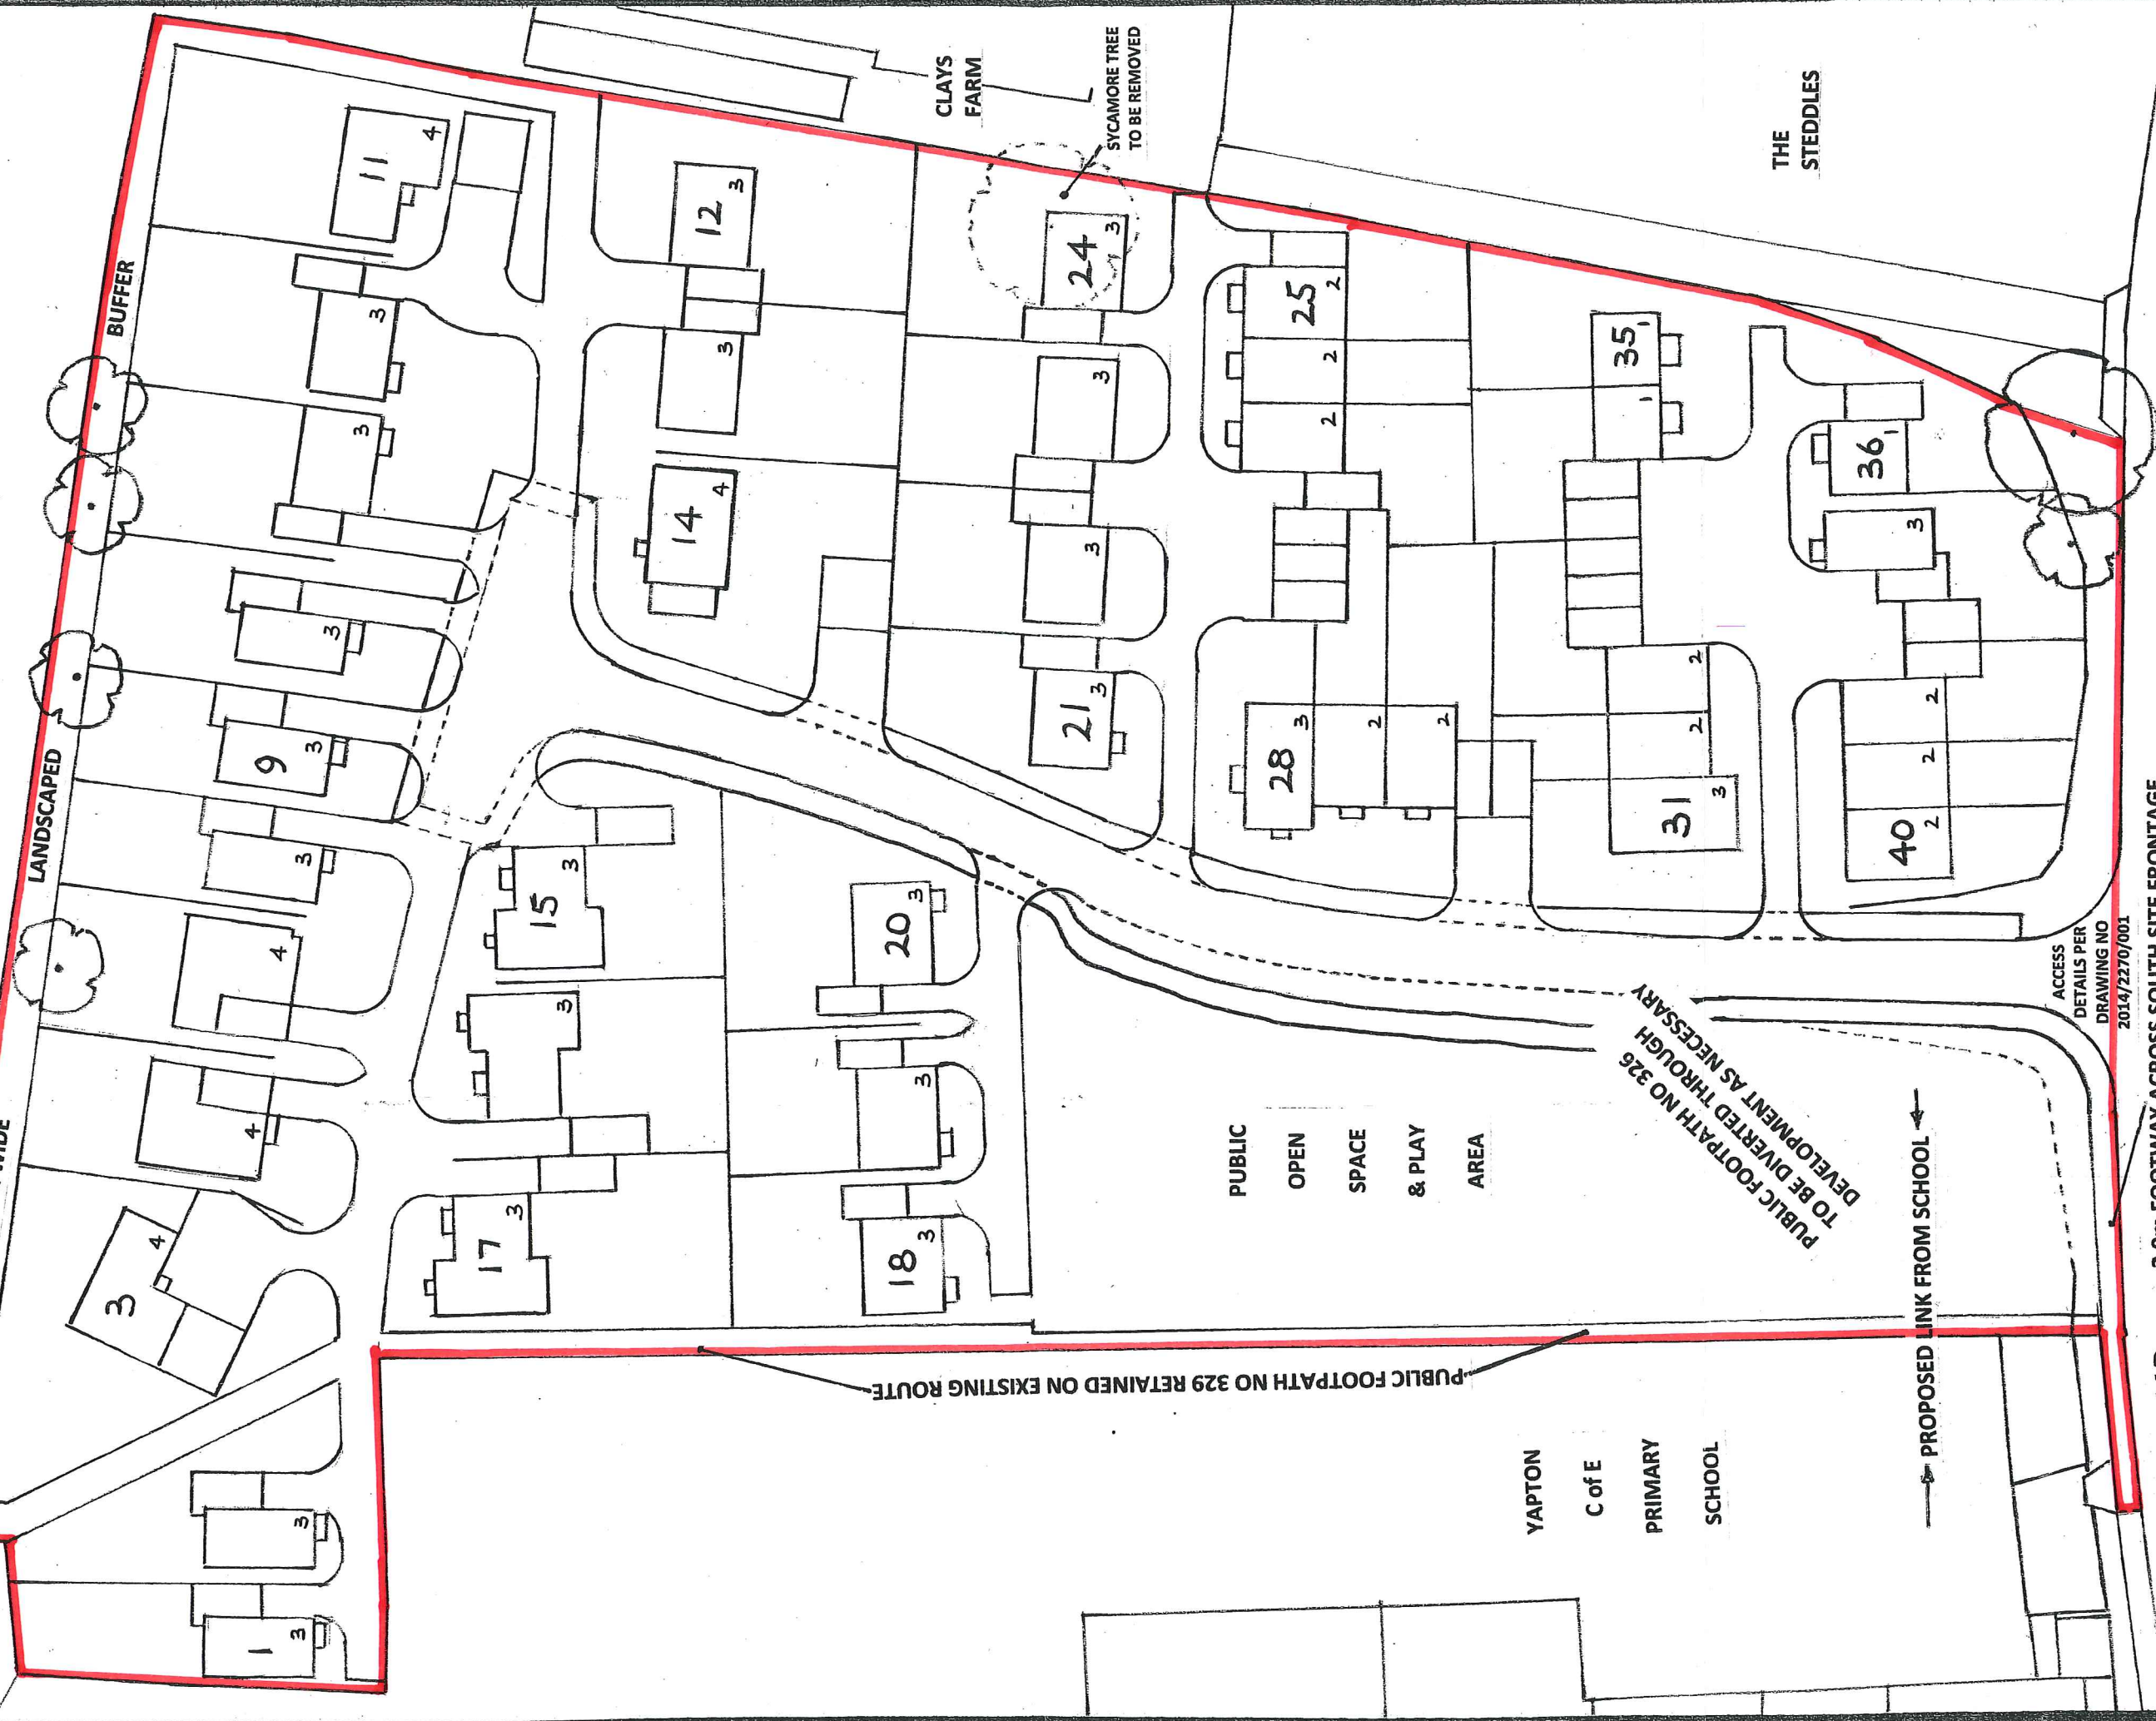

NORTH END ROAD

2.0m FOOTWAY ACROSS SOUTH SITE FRONTAGE

NORTH END ROAD