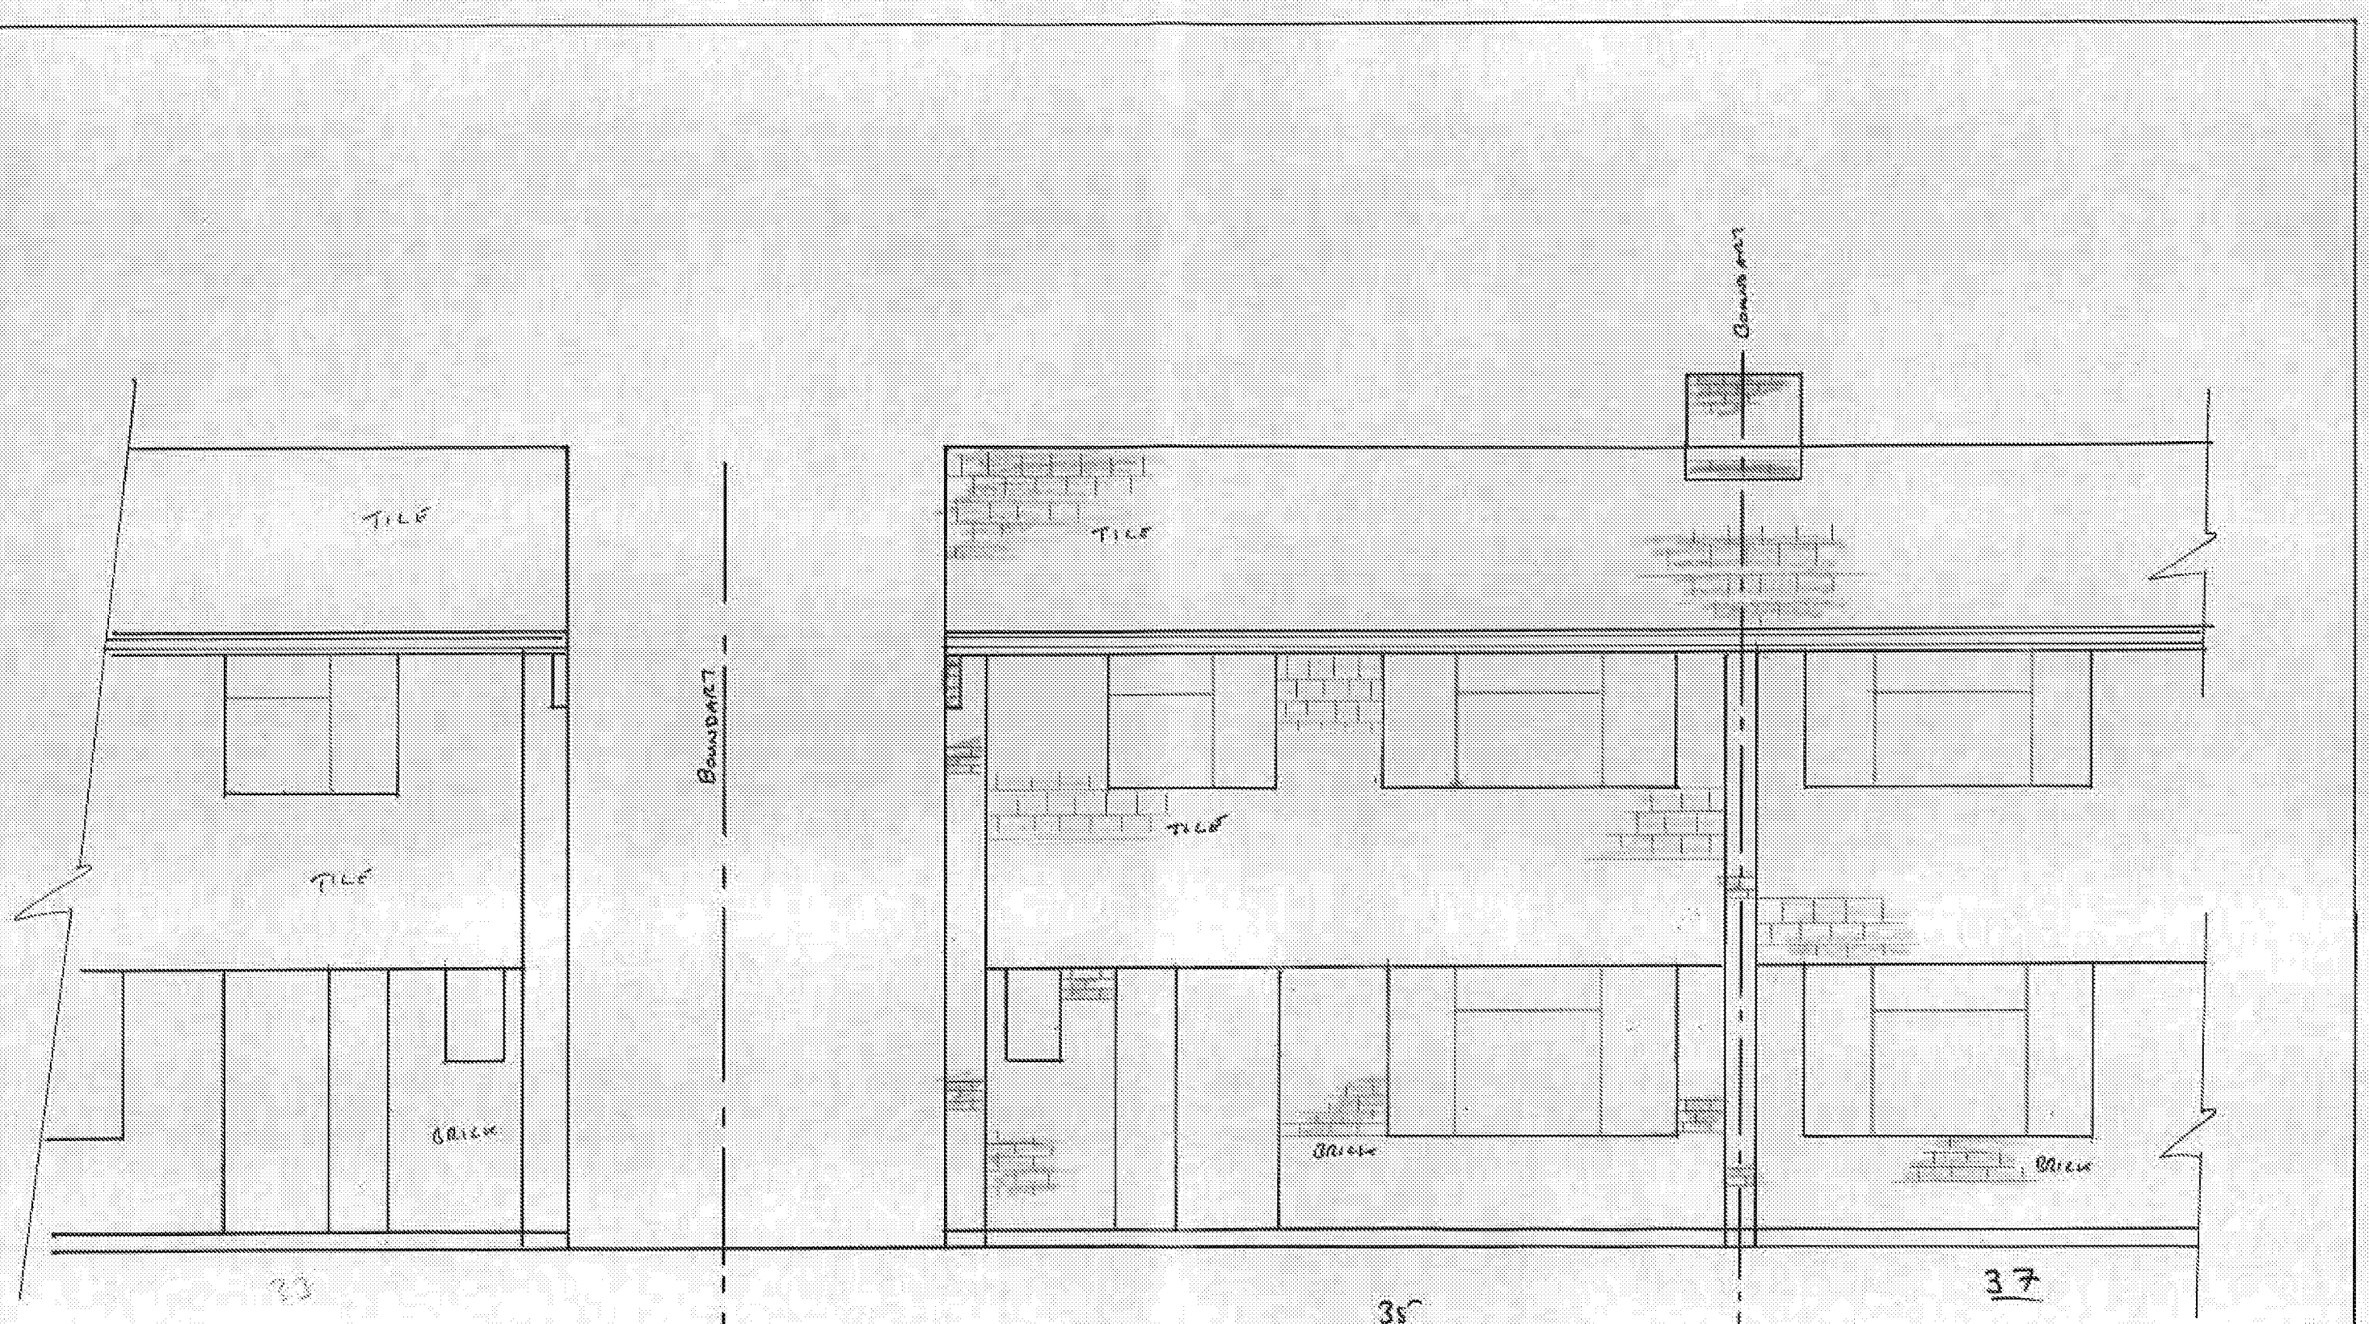

FRONT ELEVATION
EXISTING

REAR EXTENSION AT 35 FAIRHOLME DRIVE YAPTON	
1:50	NOV 2018
DRW No. 3	REV

ARUN DISTRICT COUNCIL Y/03/19/HH