


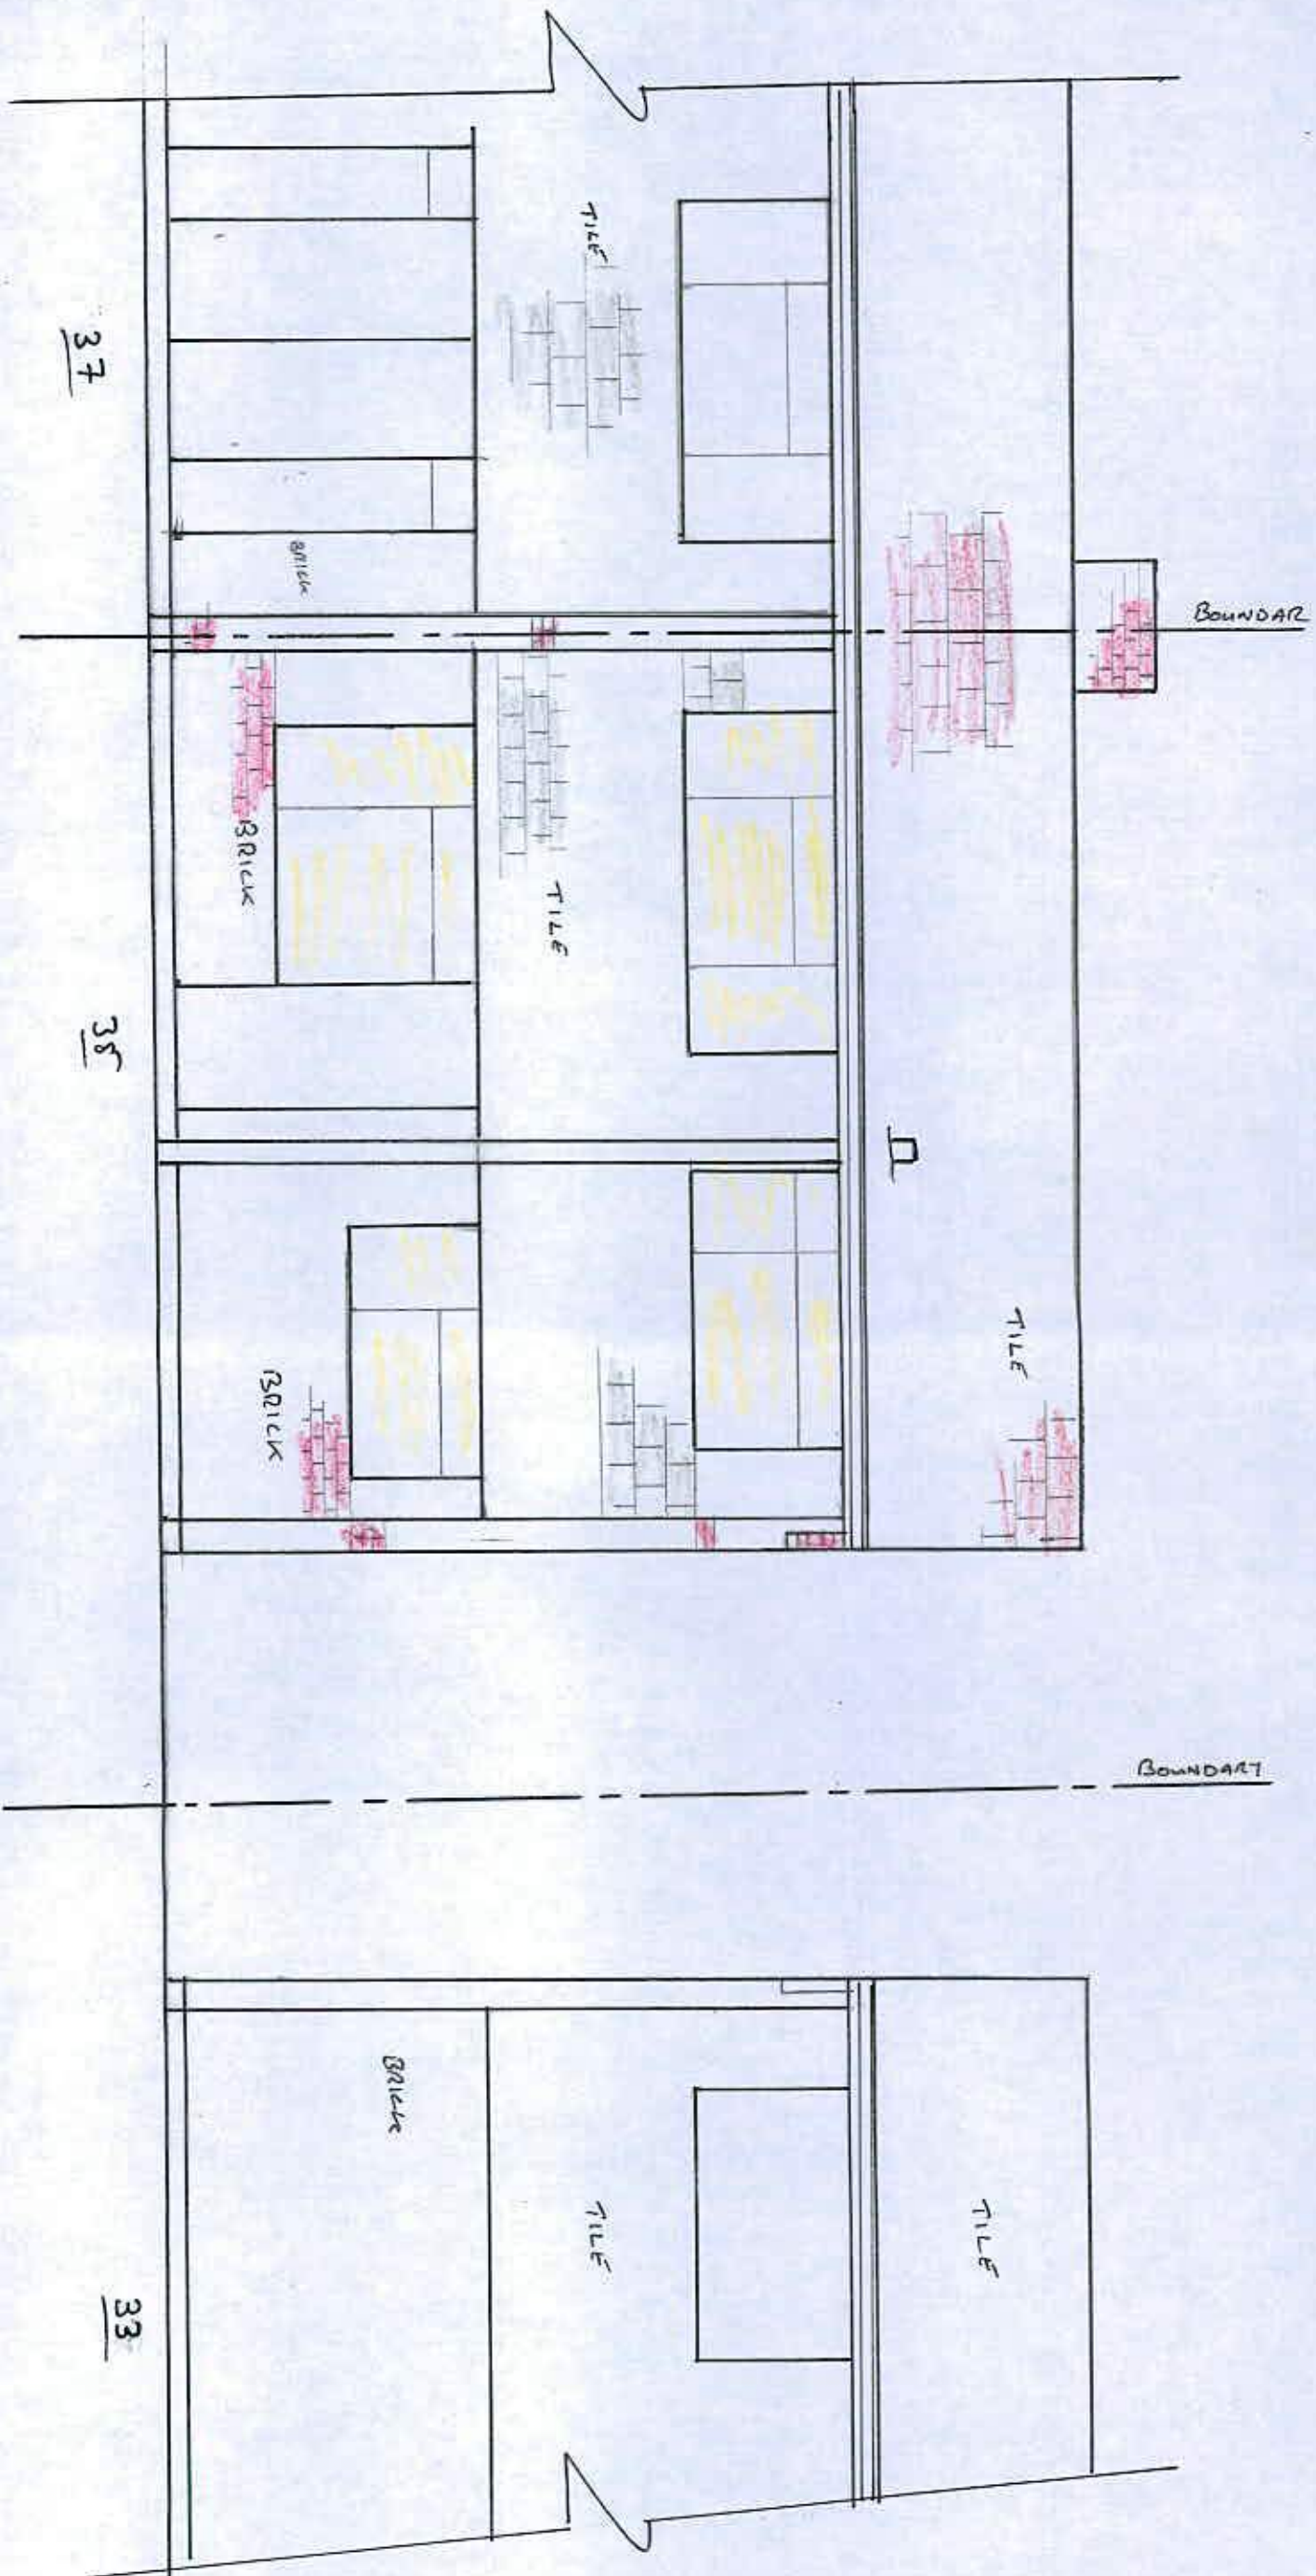

REAR ELEVATION
EXISTING

REAR EXTENSION AT	
35 FAIRHOLME DRIVE YAPTON	
1:50	Nov 2018
Dwn No. 4	Rev