


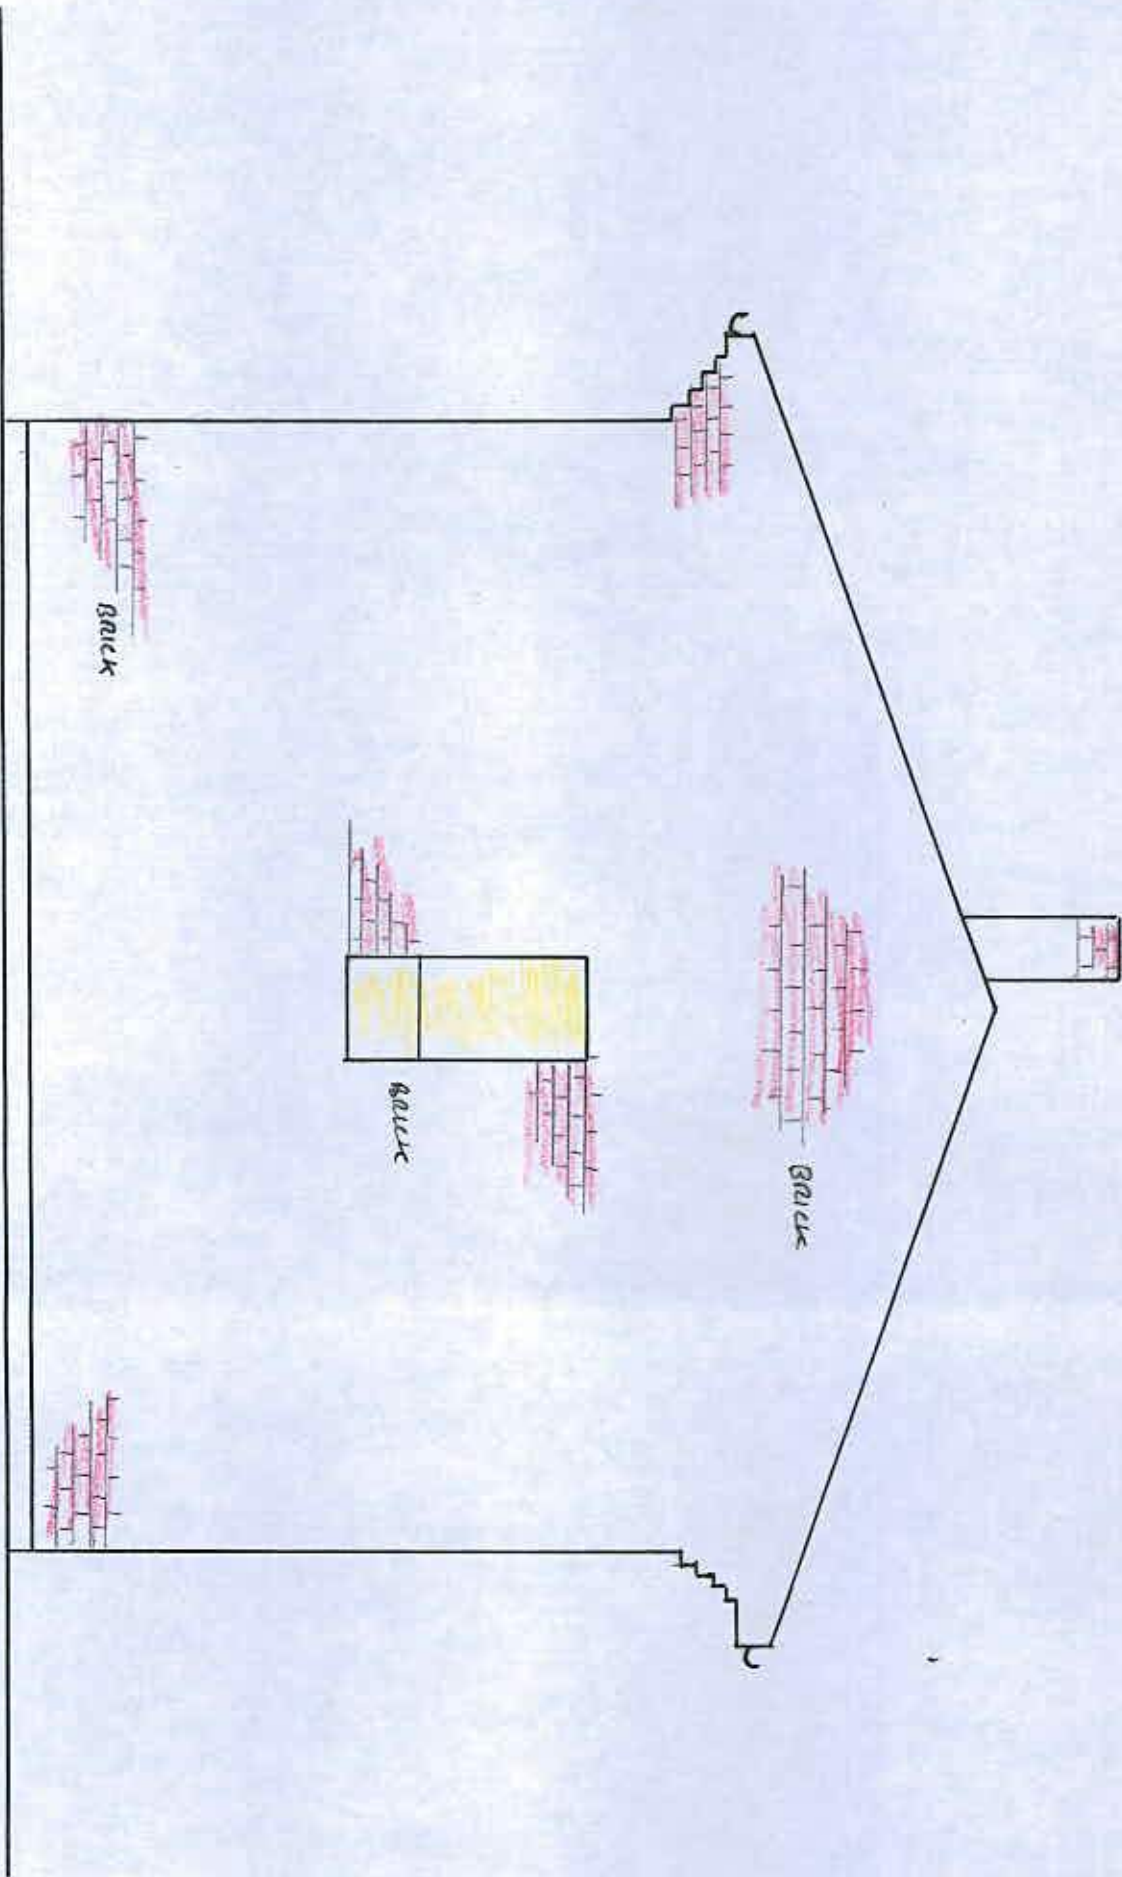

SIDE ELEVATION
EXISTING

REAR EXTENSION AT 35 FAIRHOLME DRIVE YAPTON	
1:50	NOV 2018
DRAWN No. 6	REV