


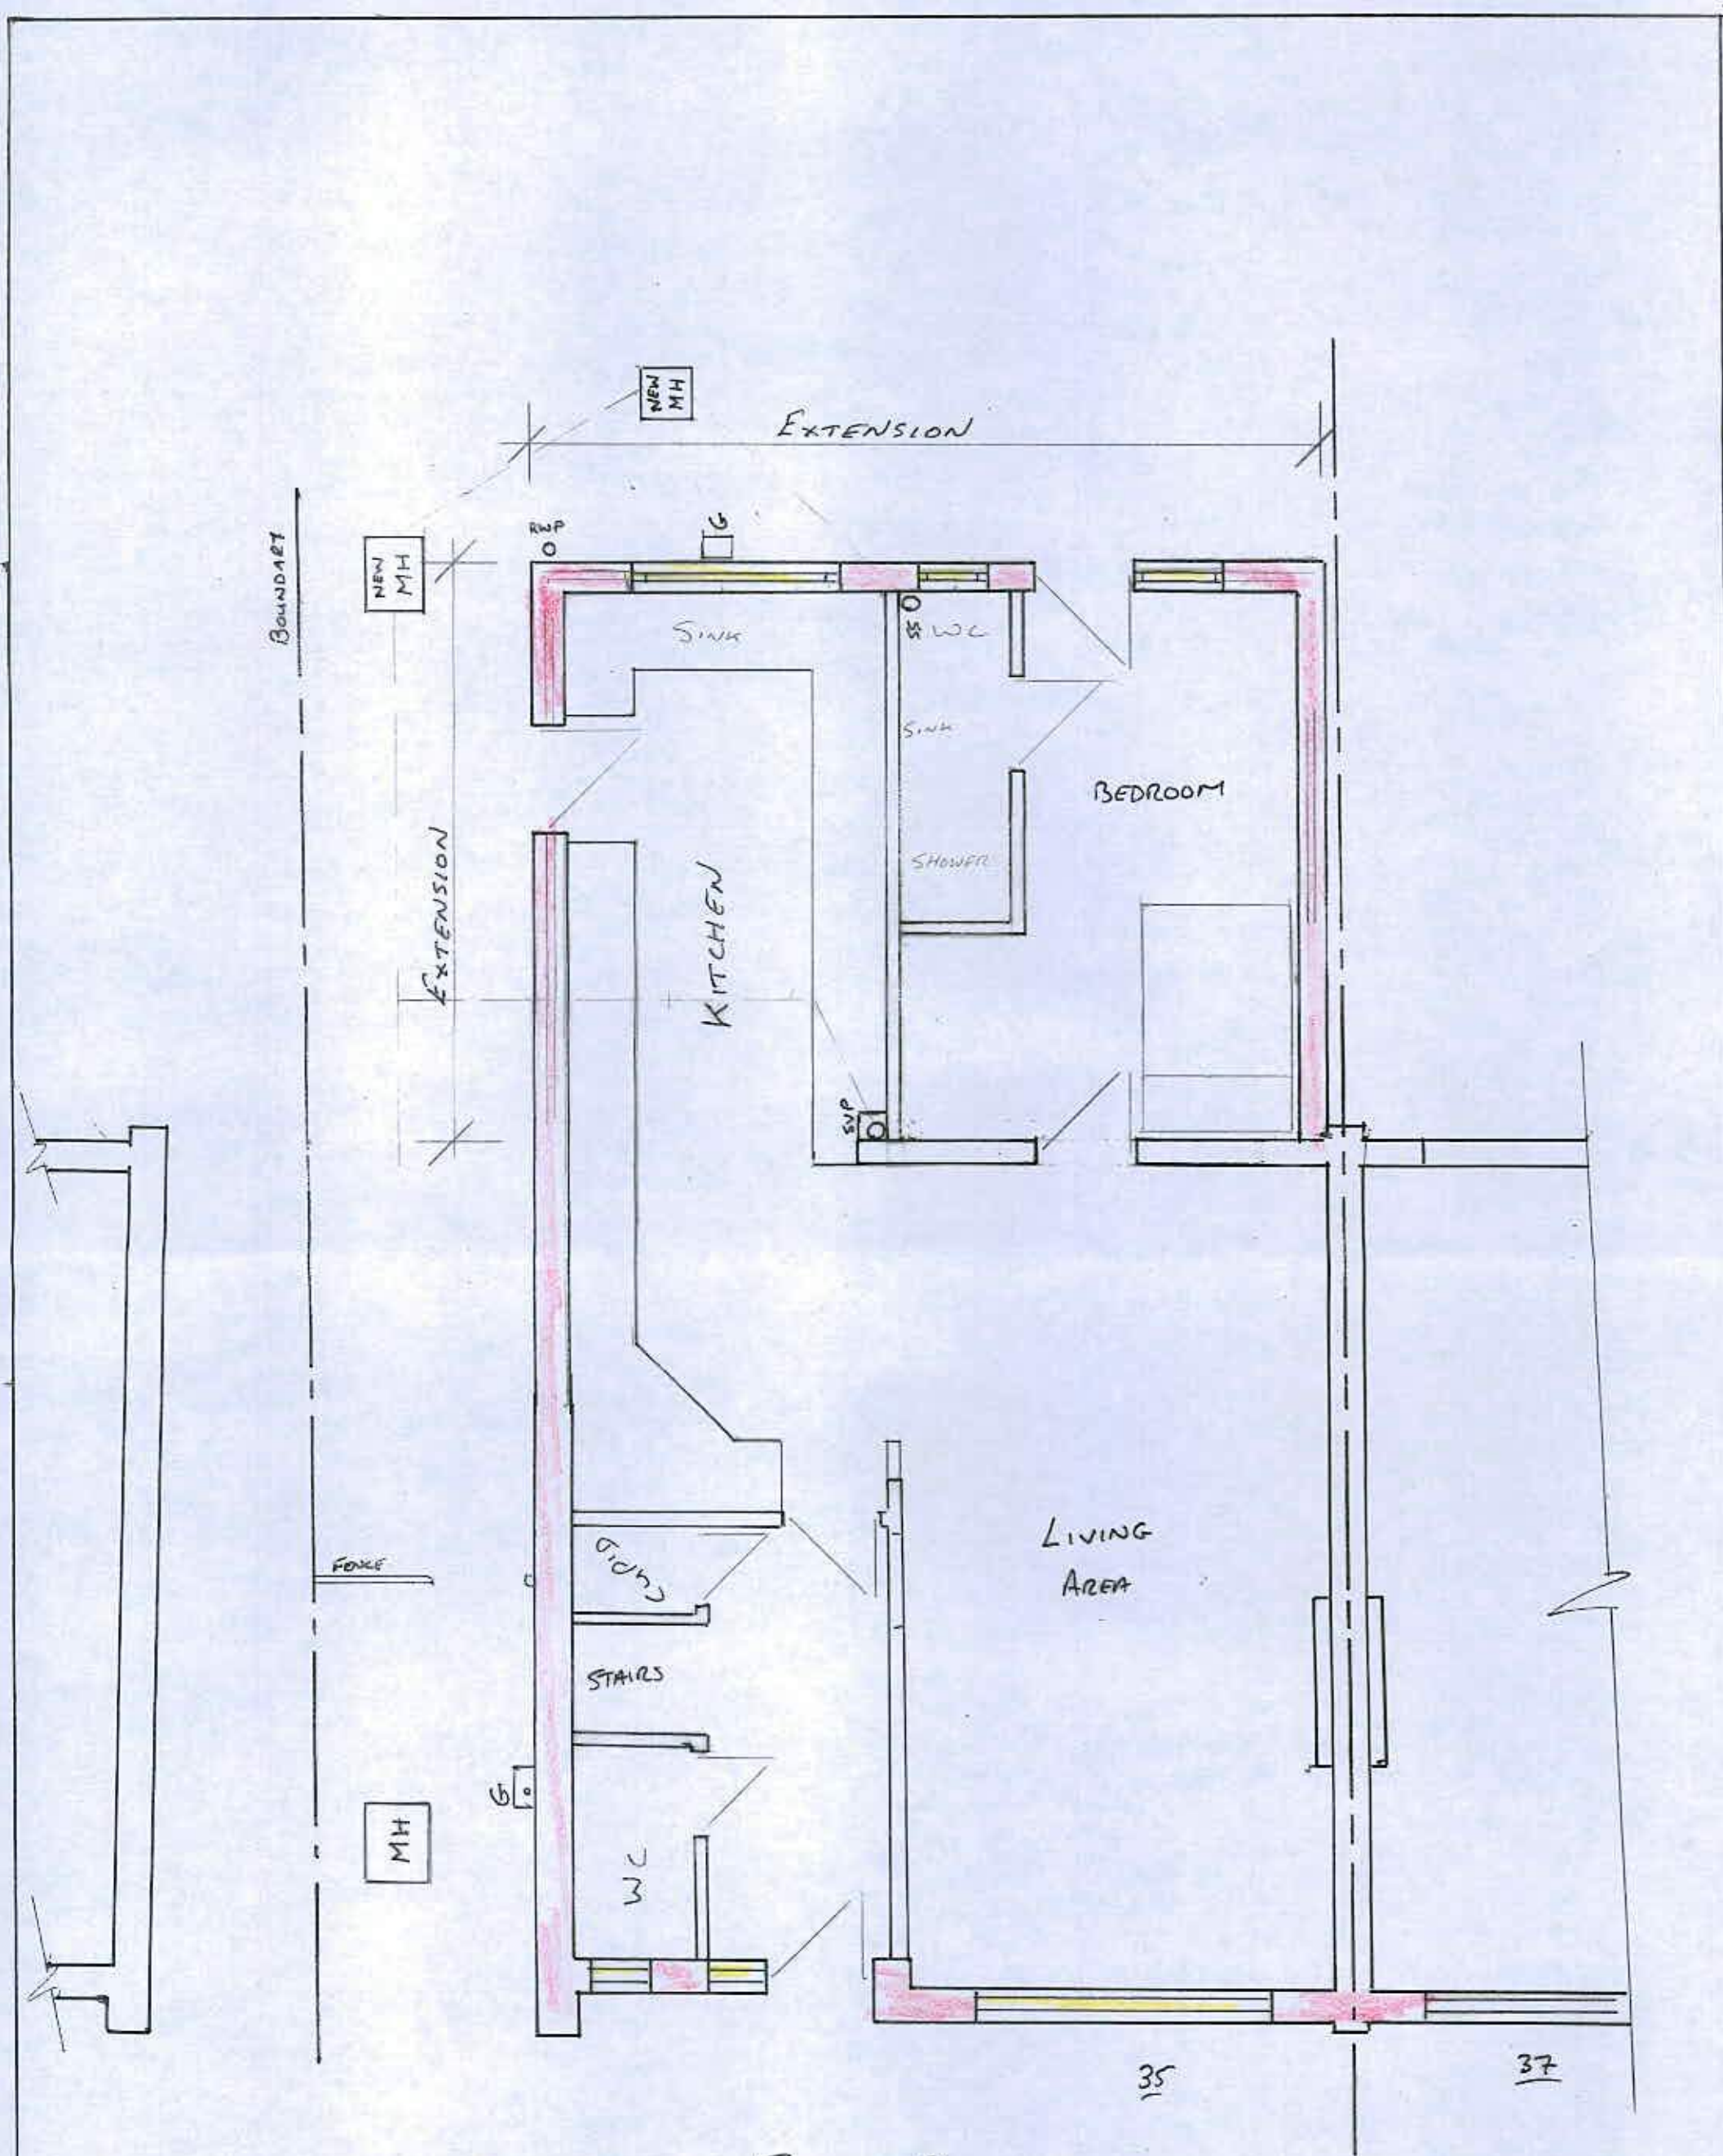

REAR EXTENSION AT 35 FAIRHOLME DRIVE YORTON	
1:50	NOV 2018
DRW No. 7	REV