



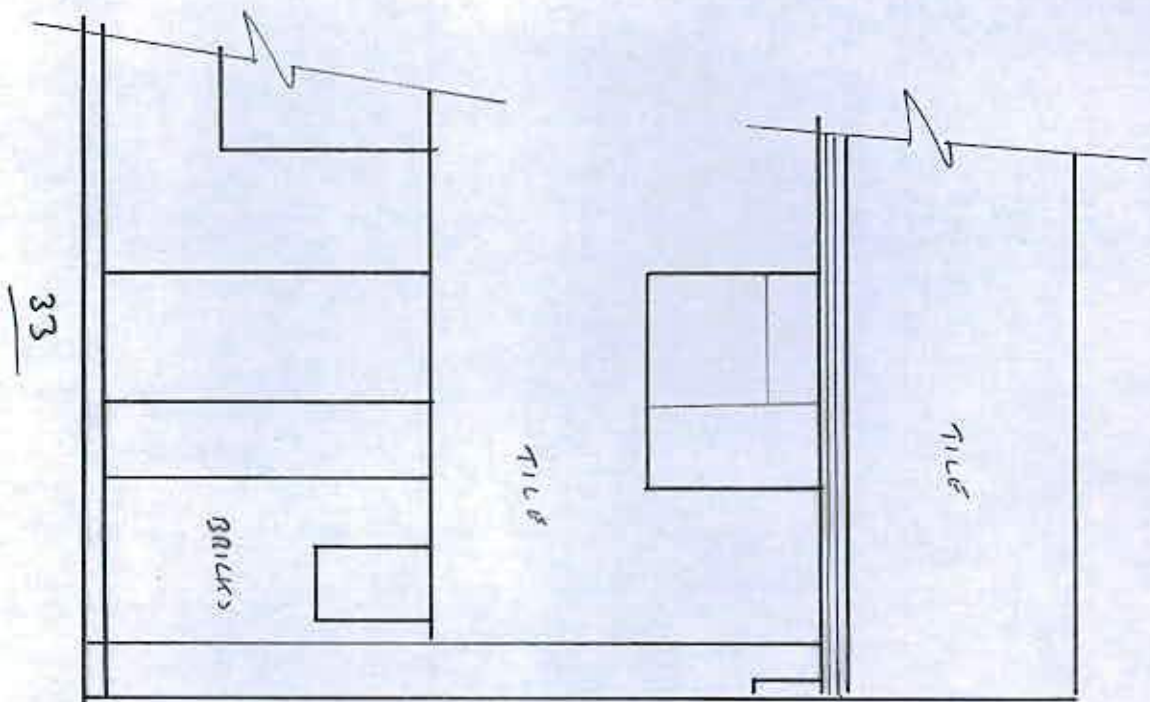

BOUNDARY

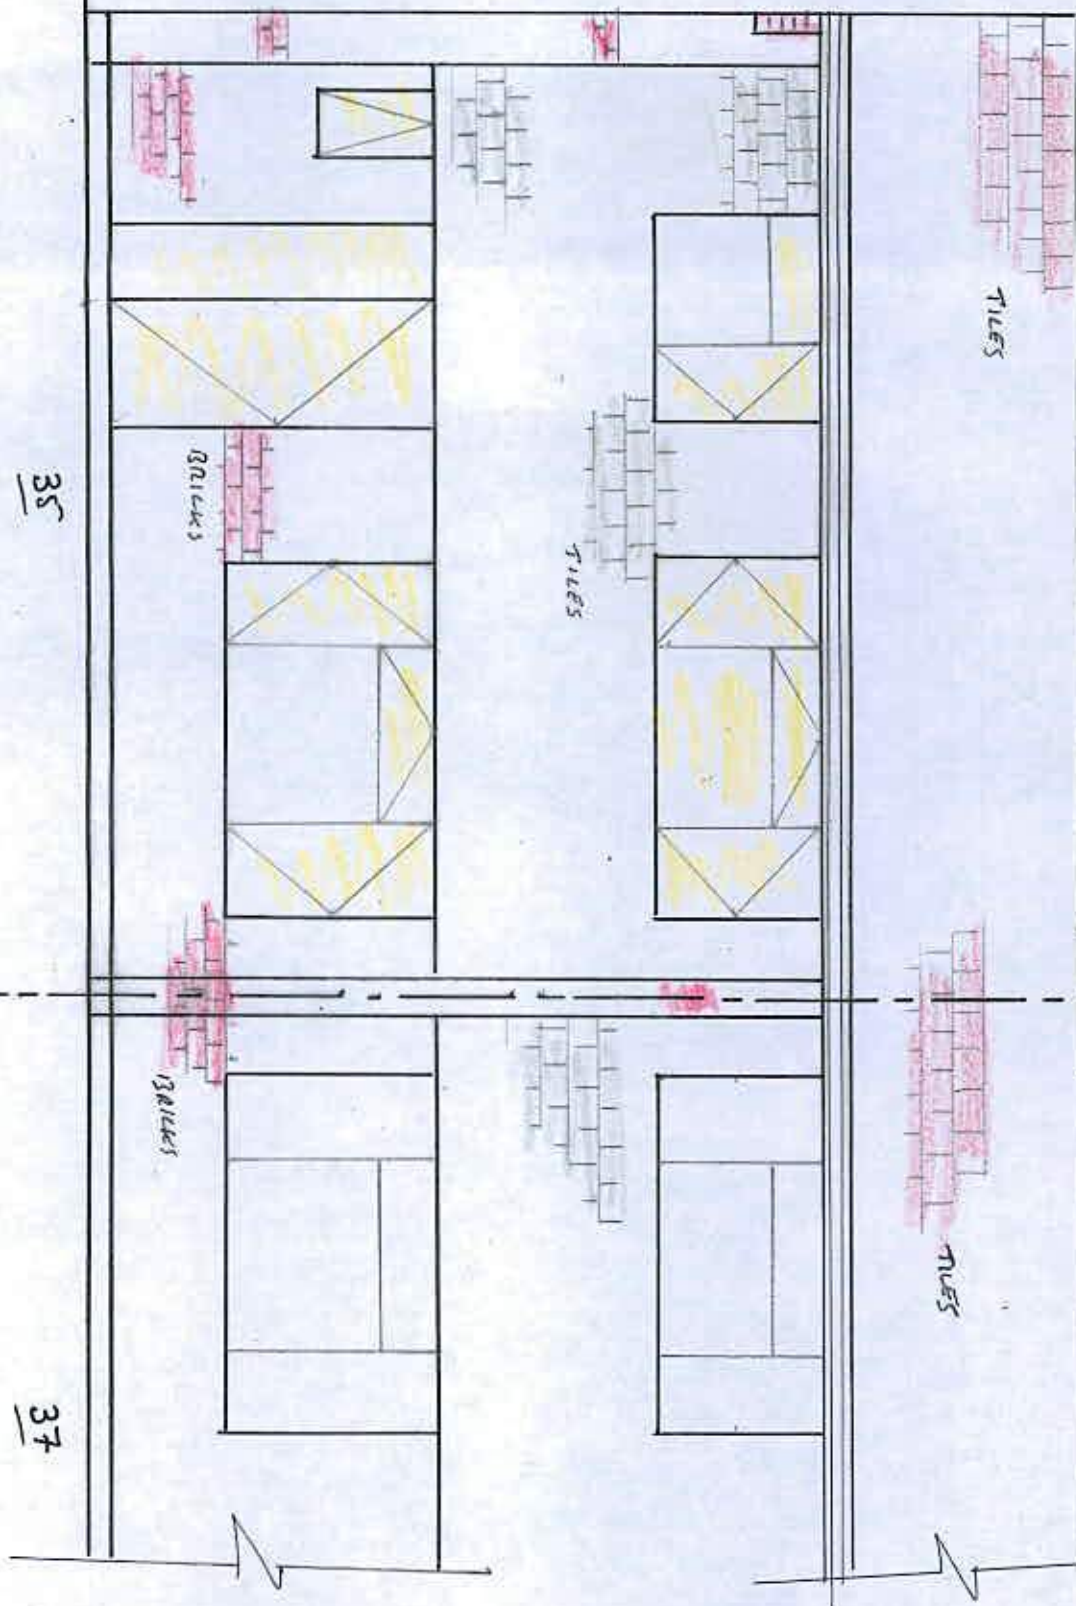

FRONT ELEVATION
PROPOSED

REAR EXTENSION AT	
35 FAIRHOLME DRIVE YAPTON	
1:50	Nov 2018
Draw No. 8	REV