


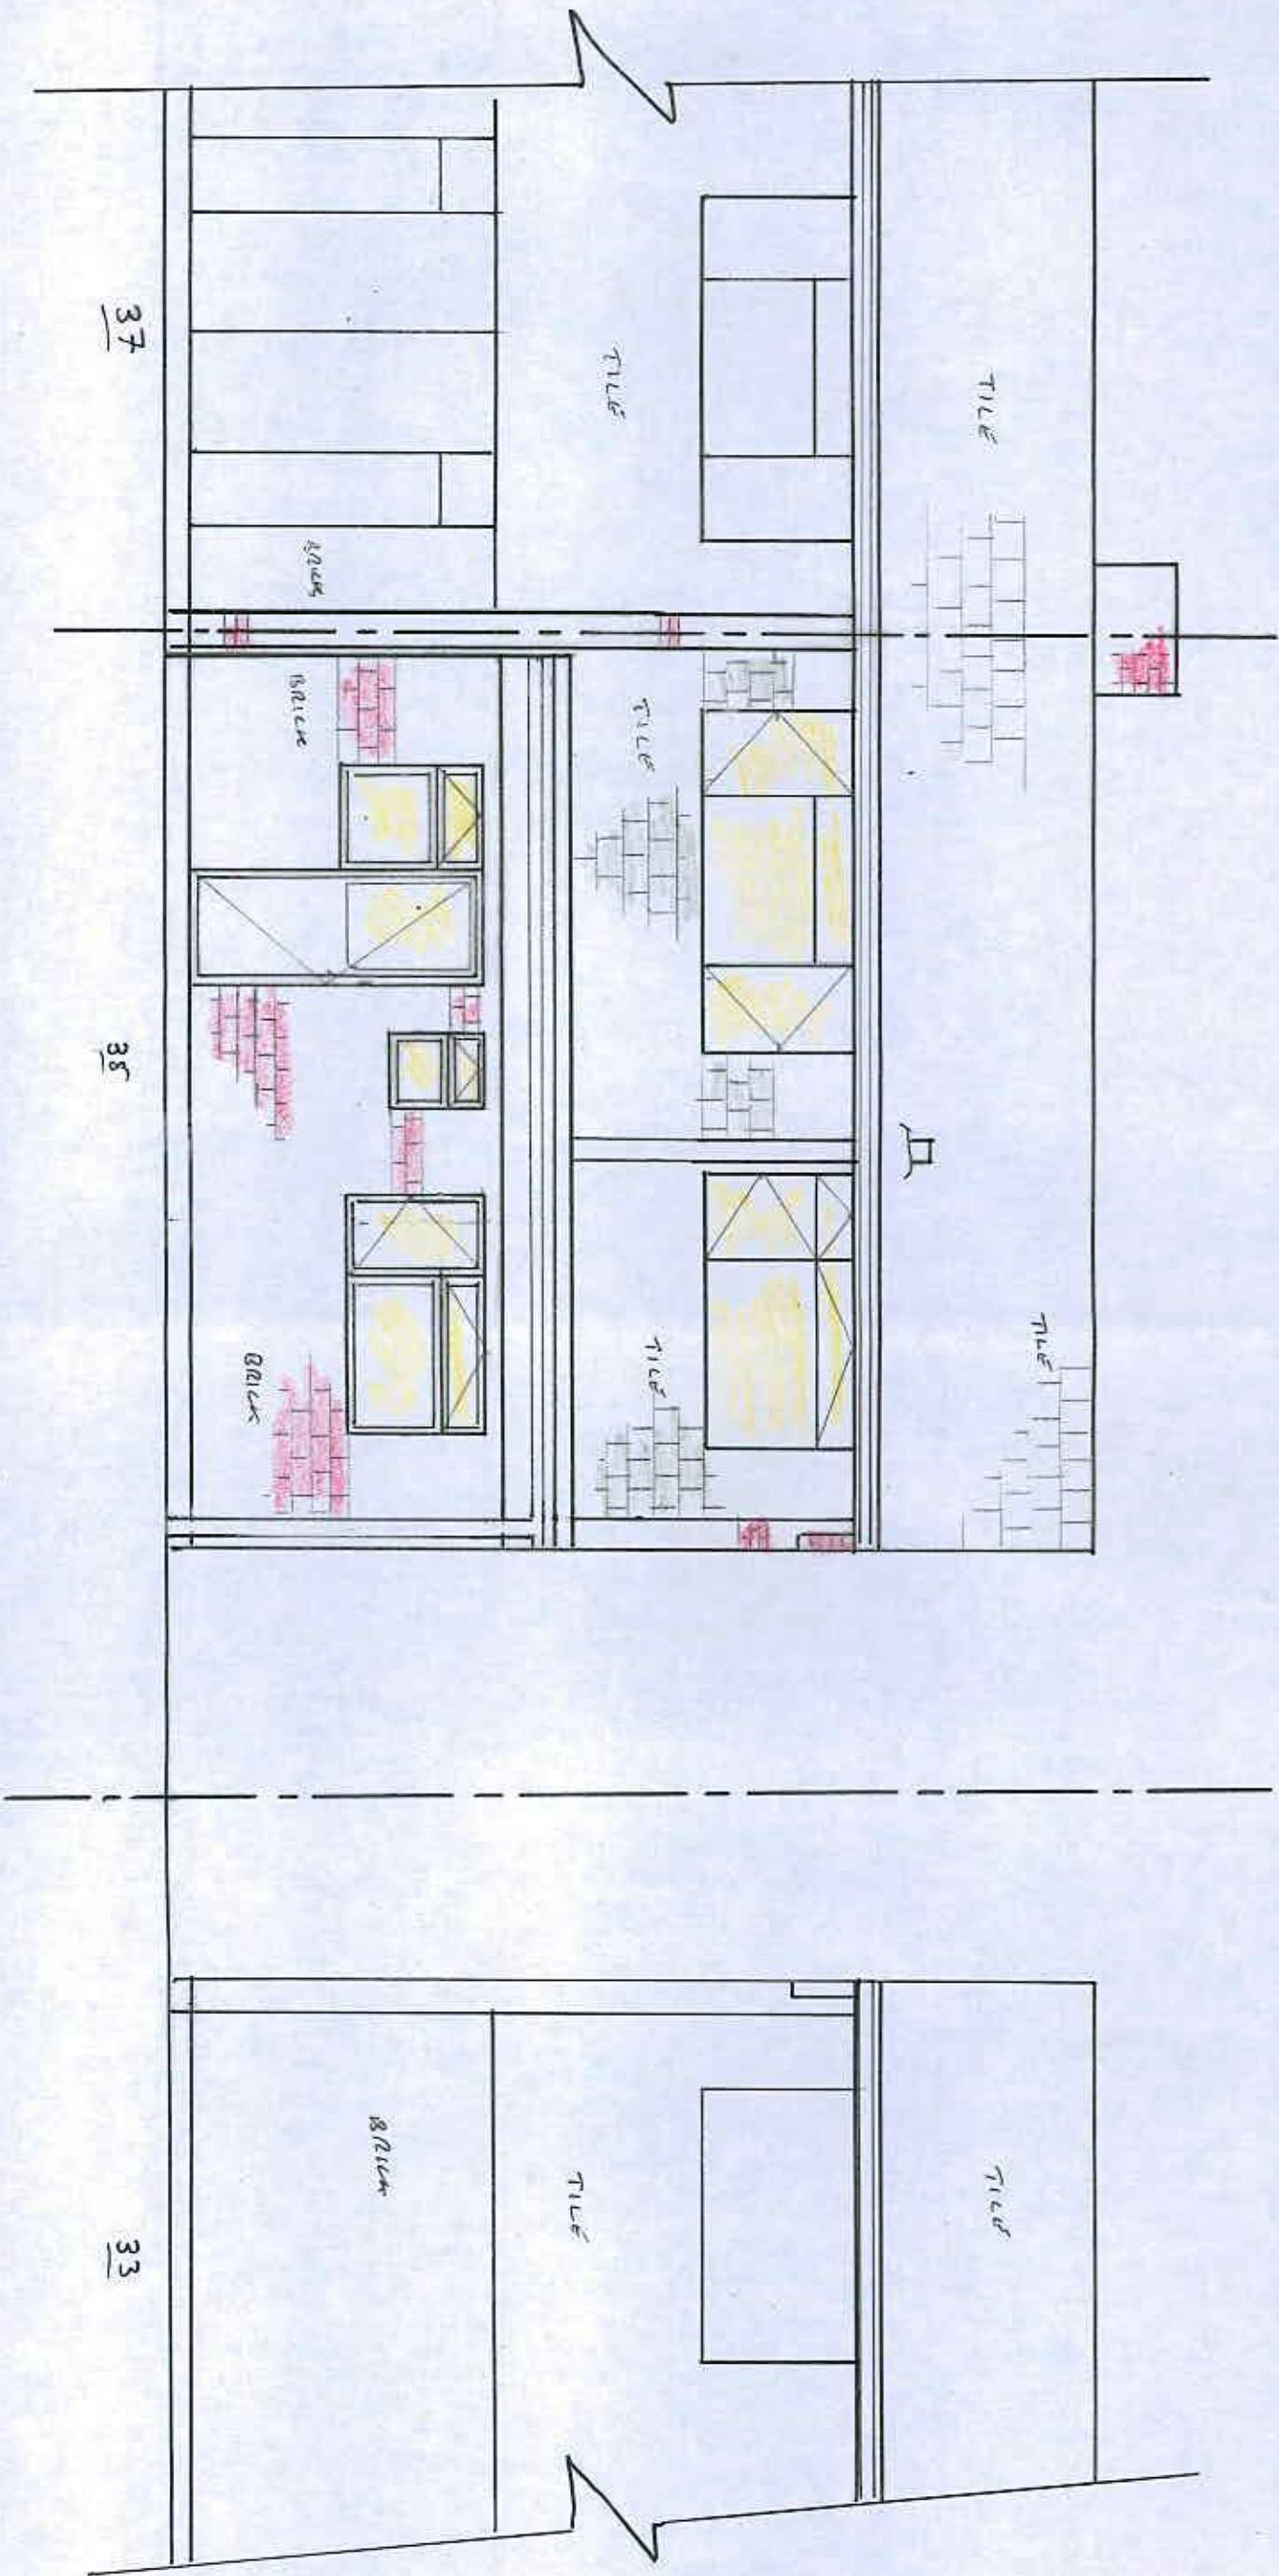

REAR ELEVATION
PROPOSED

REAR EXTENSION AT	
35 FAIRHOLME DRIVE YARROW	
1:50	NOV 2018
DRAWN No. 9	REV