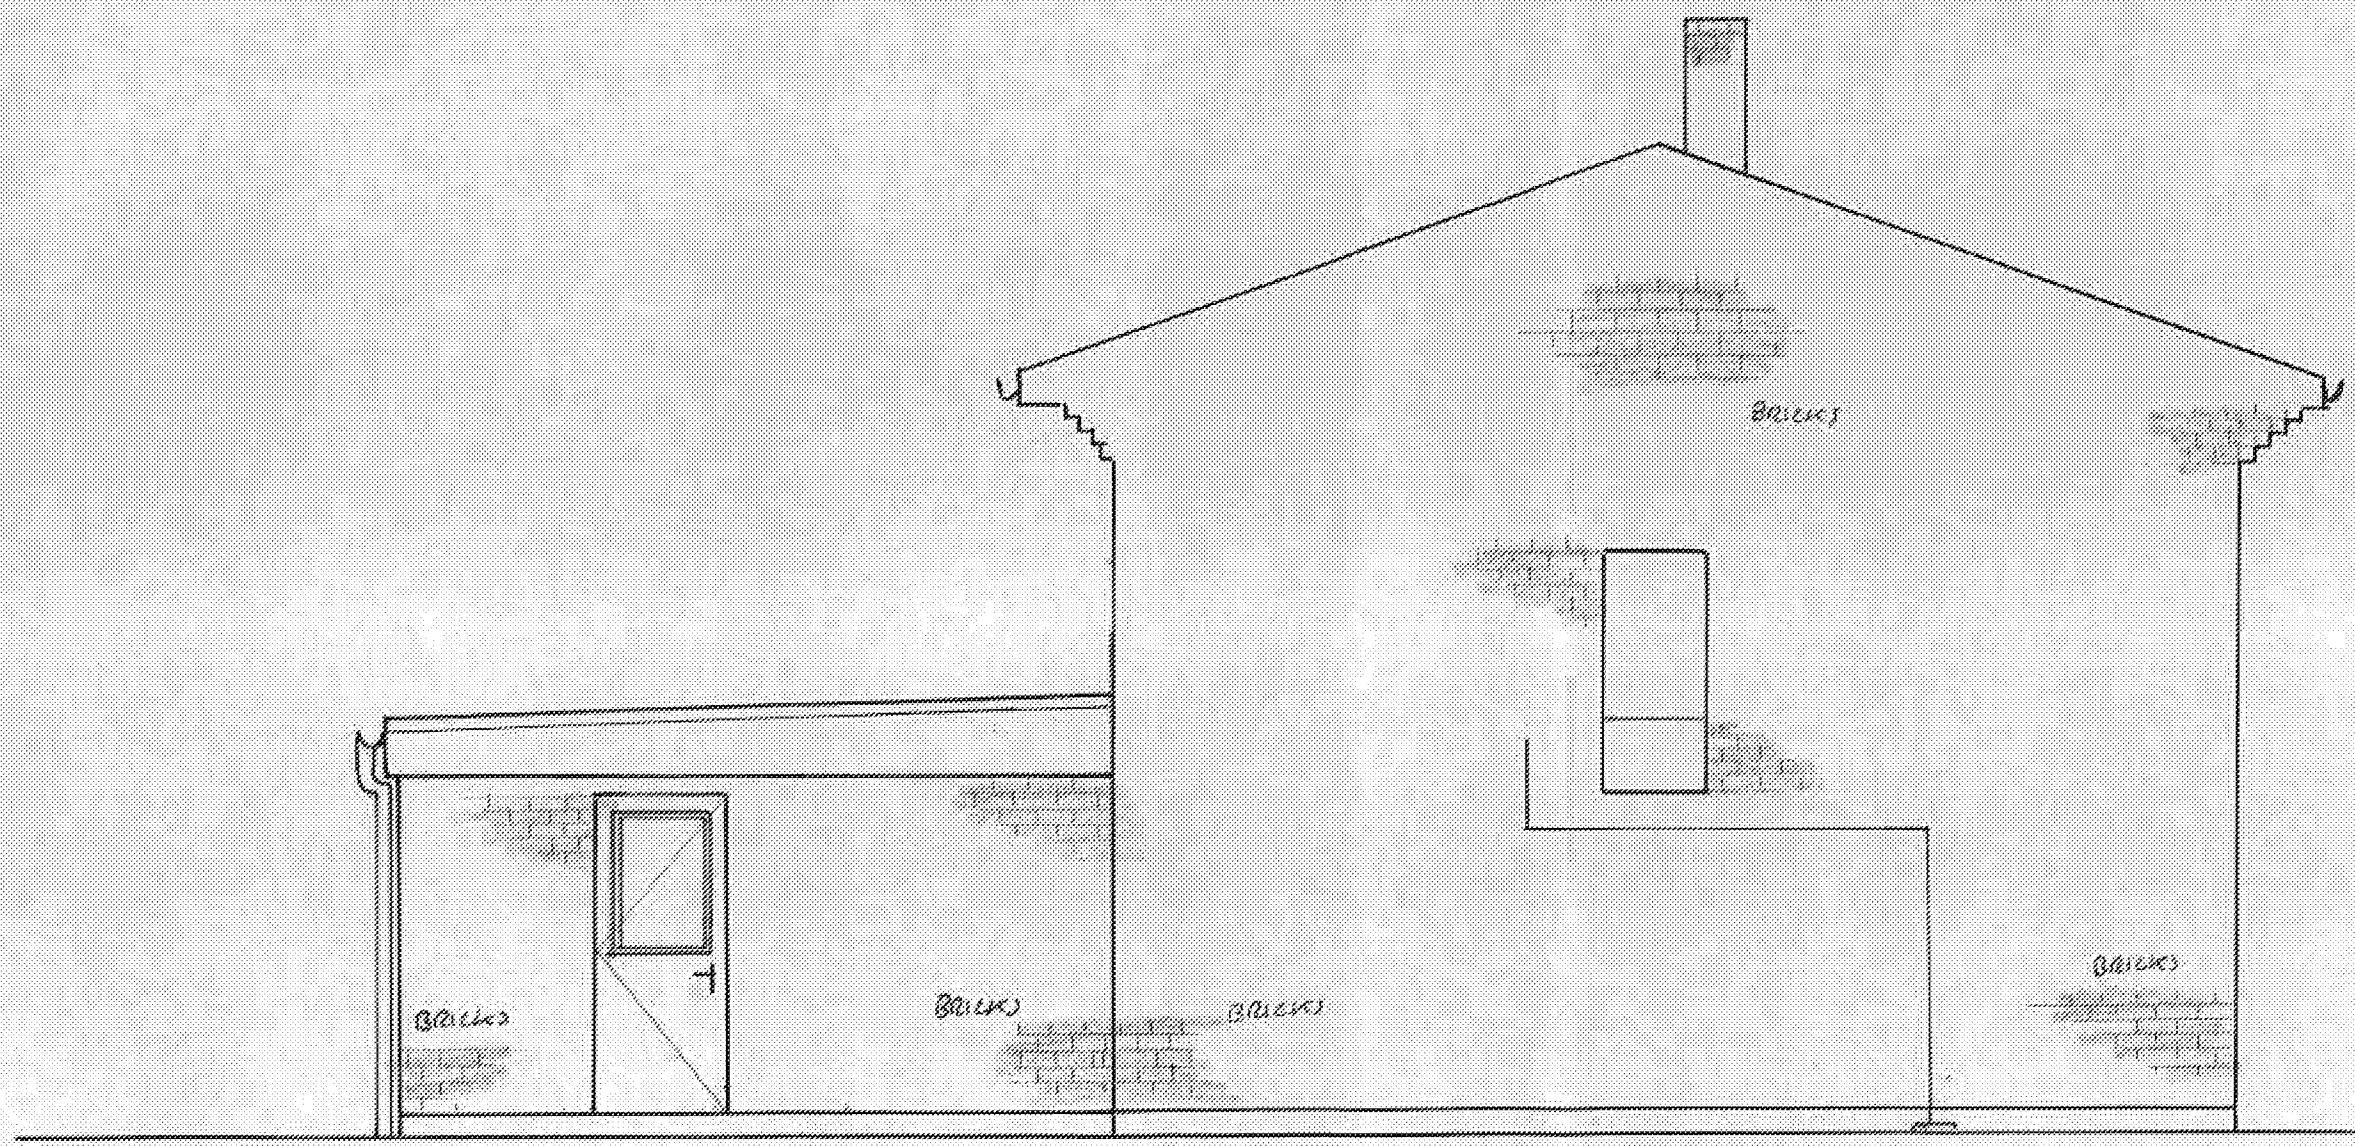

SIDE ELEVATION
PROPOSED

REAR EXTENSION AT
35 FAIRHOLME DRIVE YAPTON

1:50	NOV 2018
DRWG No. 10	REV

ARUN DISTRICT COUNCIL Y/93/18/HH