

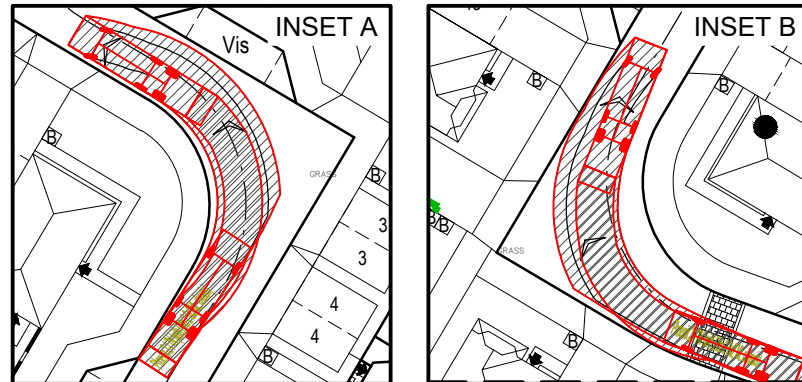


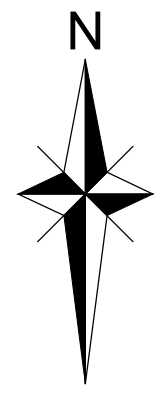

- NOTES**
- DO NOT SCALE FROM THIS DRAWING. WORK FROM FIGURED DIMENSIONS ONLY.
 - ALL DIMENSIONS SHOWN ON THIS DRAWING ARE IN METRES.
 - THIS DRAWING IS A PRELIMINARY REVIEW ONLY AND SUBJECT TO DETAILED DESIGN.
 - ODYSSEY ACCEPT NO LIABILITY FOR THE ACCURACY OF SURVEY INFORMATION AND LAYOUTS SUPPLIED BY OTHERS.
 - THIS DRAWING IS BASED ON THE PLANNING LAYOUT PROVIDED BY GEOFF PERRY ASSOCIATES. DRAWING REFERENCE A856_59A PLANNING LAYOUT.

- LEGEND**
- SITE BOUNDARY
 - MAXIMUM 30m RESIDENT REFUSE CARRY DISTANCE
 - MAXIMUM 25m OPERATIVE REFUSE CARRY DISTANCE
- VEHICLE TRACKING DATA**

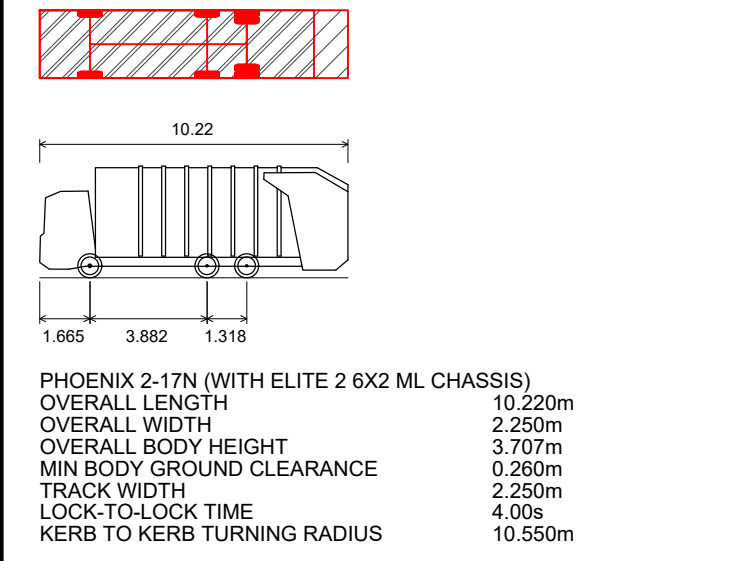

FOR PLANNING PURPOSES ONLY

C	UPDATED TO SUIT REVISED SITE LAYOUT	JA	LH	LH	31.07.20
B	UPDATED TO SUIT REVISED SITE LAYOUT	SOM	SG	LH	12.06.20
A	ISSUED FOR PLANNING	LS	SG	LH	17.01.20
Rev	Amendments	Dm	Chk	App	Date

**ODYSSEY**

Tuscany House
White Hart Lane
Basingstoke
Hampshire RG21 4AF

Telephone: 01256 331144
Fax: 01256 331134
E: info@odysseyconsult.co.uk
W: www.odysseyconsult.co.uk

Job Title
**NORTH END ROAD,
YAPTON**

Drawing Title
**REFUSE VEHICLE
SWEEP PATH ANALYSIS**

Client
REDROW

Scale 1:500 @A1	Date SEP 2019	Designed MS
Drawn MS	Checked SG	Approved LH
Job No 18-343	Drawing No 18-343/100	Rev C

REPRODUCED FROM ORDNANCE SURVEY © BY THE PERMISSION OF THE CONTROLLER OF HER MAJESTY'S STATIONERY OFFICE. © CROWN COPYRIGHT. ALL RIGHTS RESERVED. LICENCE NUMBER 100045322.