


NOTES:

Dimensions to be checked on site before commencing work. Any discrepancies shall be reported to the architect immediately. Do not scale from these drawings except for planning purposes. Use figured dimensions only.

Where applicable this drawing is to be read in conjunction with other consultants' drawings. All drawings to be read in conjunction with specification and all other documents. Drawings to be read in conjunction with specification and all other documents. Drawings to be read in conjunction with specification and all other documents.

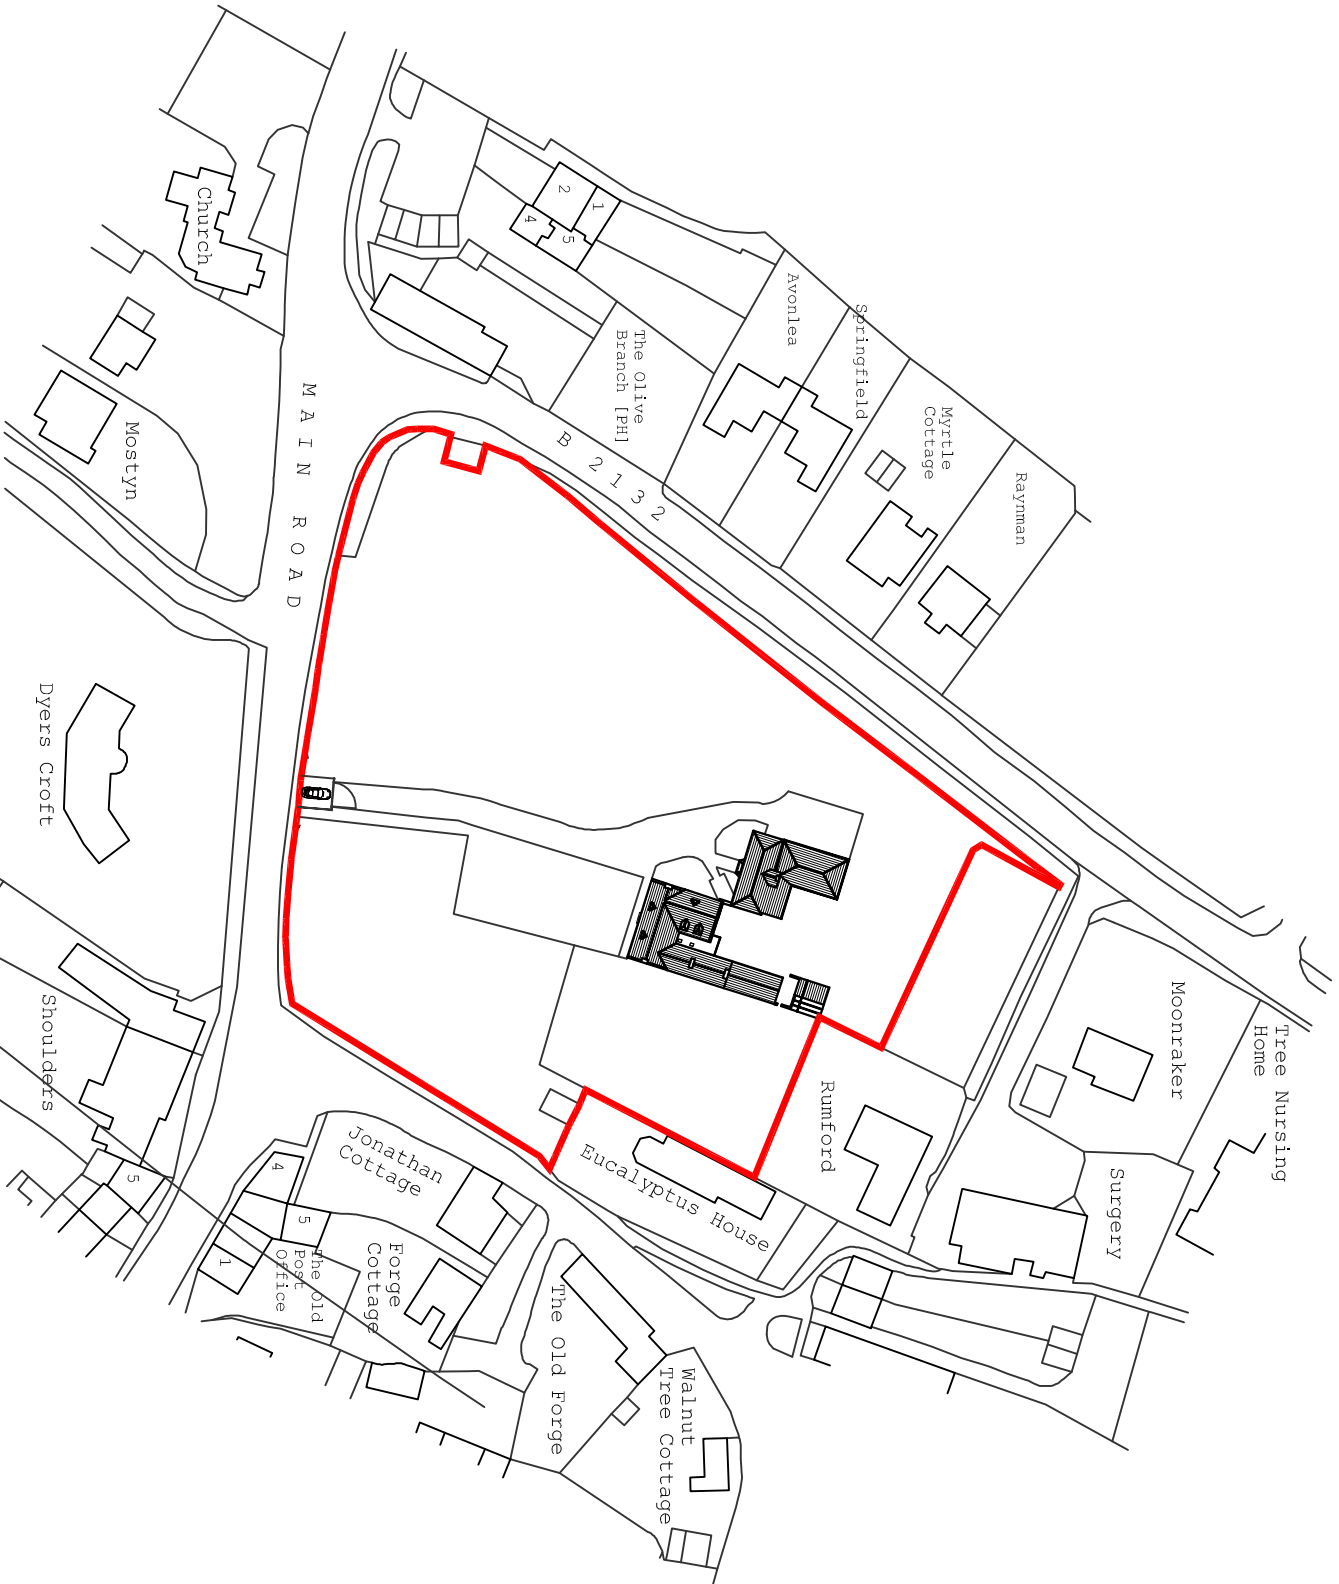

Proposed Site Location Plan @ 1:1250

Ordnance Survey, (c) Crown Copyright 2012. All rights reserved. Licence number 100020449



Proposed Site Block Plan @ 1:500

Ordnance Survey, (c) Crown Copyright 2012. All rights reserved. Licence number 100020449




Estate Fencing



Existing Entrance



Proposed Gated Plan Entrance @ 1:100

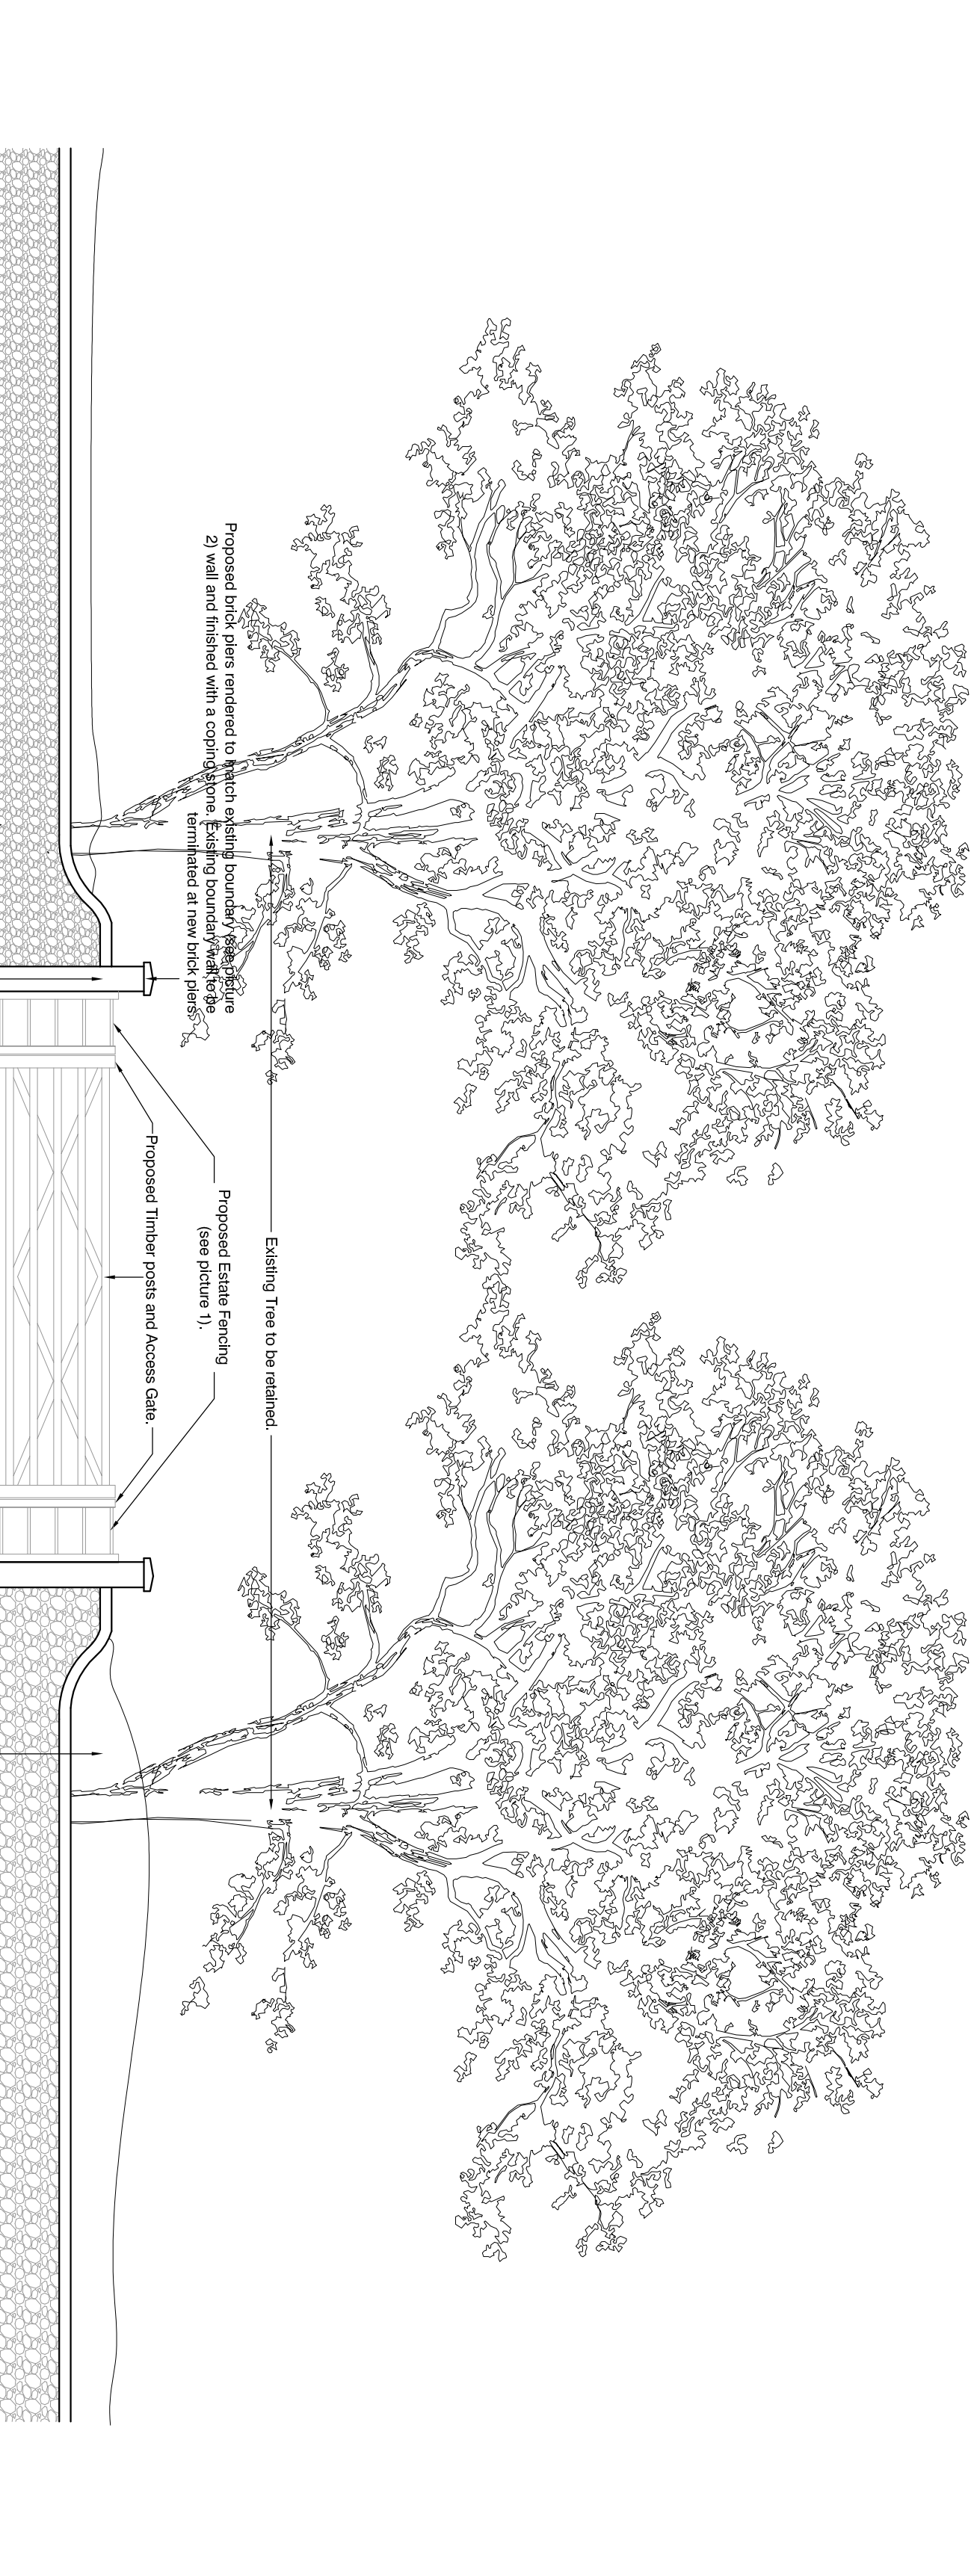

Proposed Gated Entrance Elevation (From Main Road) @ 1:100

hd architects
www.hdarchitects.co.uk
ma@hdarchitects.co.uk

Heather Davies Architects Ltd
1 The Old Rectory
Ennsworth, PO10 7BT
01243 370 715

CLIENT
Mr Mike Harding

PROJECT
Proposed Renovation and Extension
Bent Court

DRAWING
Proposed Site Block, Location Plan
and Gated Entrance Plan/Elevation.

SCALE
as noted @ A1

DATE
August 2013
DRAWING NUMBER
12/12/200

DRAWN
SR

REVISION
B