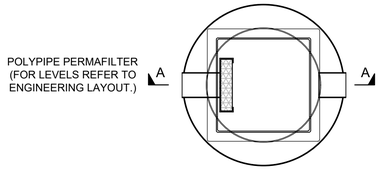

PLAN

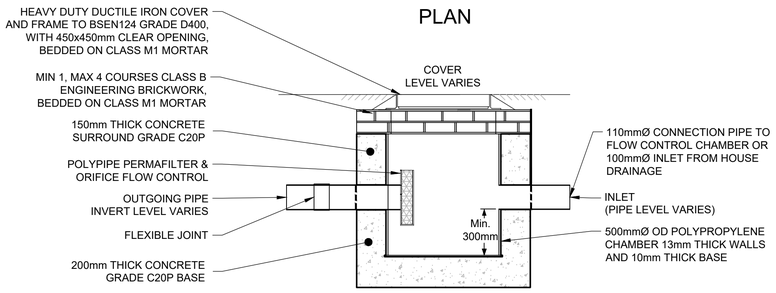

SECTION A-A

POLYPIPE ORIFICE CATCHPIT INSPECTION CHAMBER INCORPORATING FLOW CONTROL AND DEBRIS DEVICE - NON ADOPTABLE

(OR SIMILAR APPROVED)

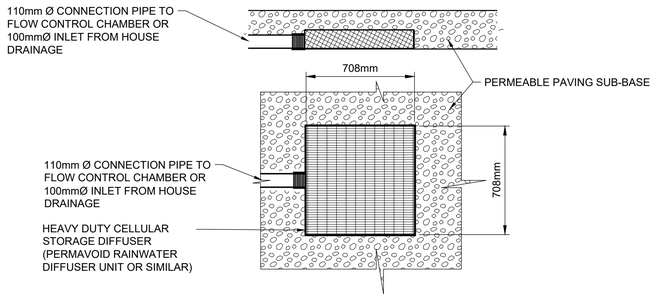

TYPICAL PLAN & SECTION THROUGH DIFFUSER DETAIL

PERMAVOID RAINWATER DIFFUSER
UNIT OR SIMILAR APPROVED

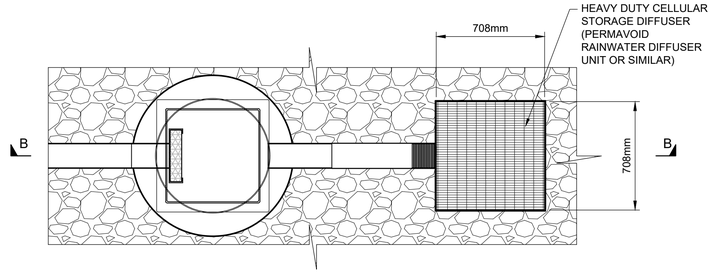

PLAN

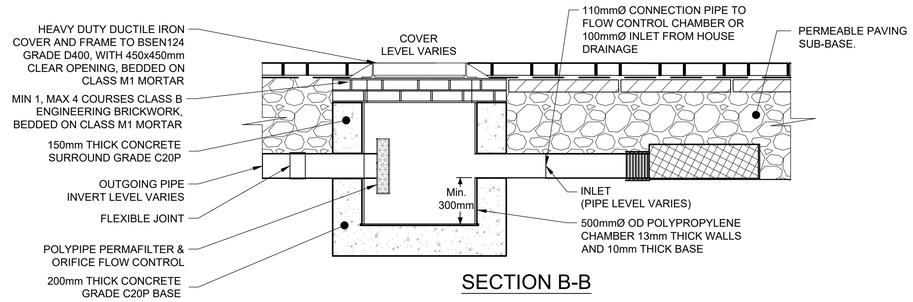

SECTION B-B

POLYPIPE ORIFICE CATCHPIT INSPECTION CHAMBER INCORPORATING FLOW CONTROL AND DEBRIS DEVICE WITH DIFFUSER UNIT - NON ADOPTABLE

(OR SIMILAR APPROVED)

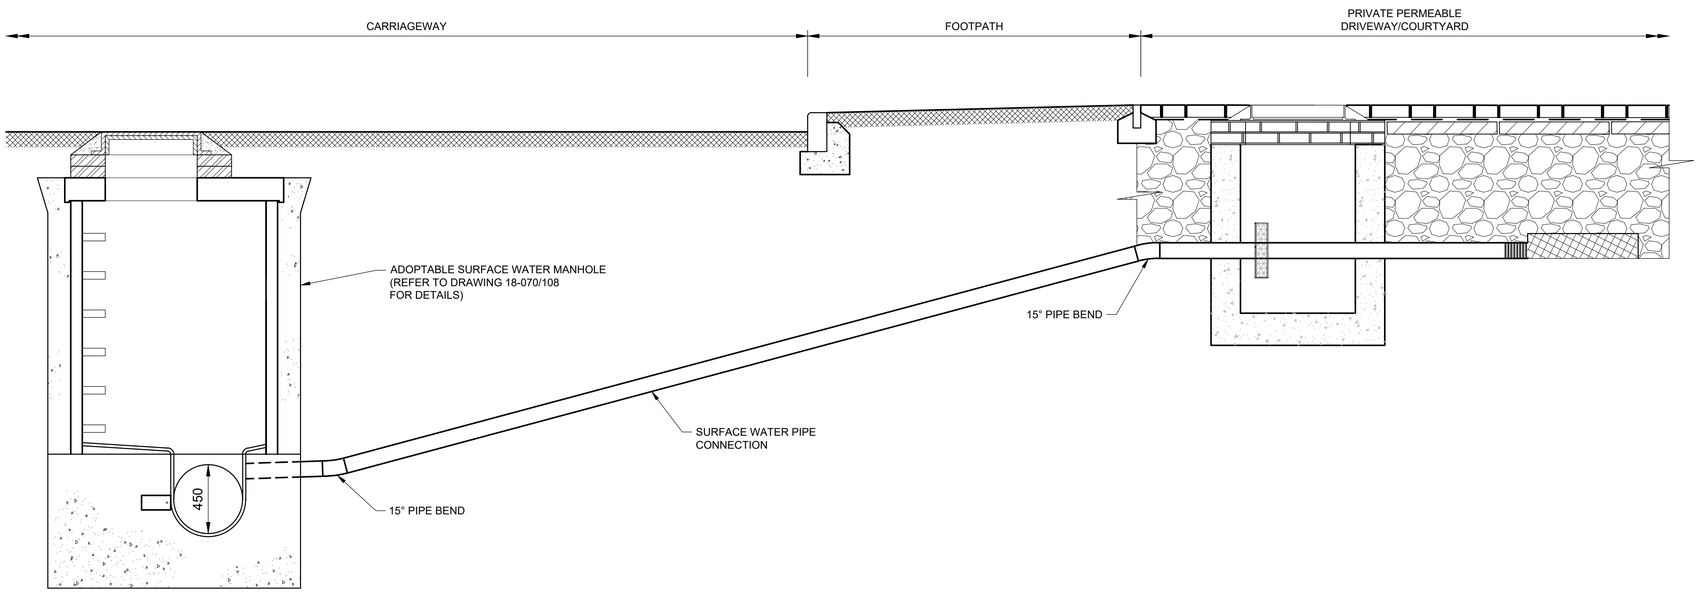

TYPICAL PERMEABLE PAVING DRIVEWAY CONNECTION TO SURFACE WATER NETWORK.

NOTES

1. THIS DRAWING IS TO BE READ IN CONJUNCTION WITH THE MANUAL FOR CONTRACT DOCUMENTS, VOLUME 1, SPECIFICATION FOR HIGHWAY WORKS, WSCC SPECIFICATION AND ALL OTHER RELATED DRAWINGS ISSUED.
2. IF THERE IS ANY AMBIGUITY BETWEEN THE SPECIFICATION AND THE DRAWINGS, THE CONTRACTOR SHALL IMMEDIATELY INFORM THE ENGINEER.
3. DO NOT SCALE FROM THIS DRAWING. WORK FROM FIGURED DIMENSIONS ONLY.
4. ALL DIMENSIONS SHOWN ON THIS DRAWING ARE IN METRES
5. ALL DIMENSIONS, LEVELS AND SURVEY GRID CO-ORDINATES ARE TO BE CHECKED ON SITE AND THE ENGINEER NOTIFIED IMMEDIATELY OF ANY DISCREPANCIES PRIOR TO THE COMMENCEMENT OF THE WORKS.
6. NO DEVIATION FROM THE DETAILS SHOWN ON THIS DRAWING IS PERMITTED WITHOUT PERMISSION FROM THE ENGINEER.

FOR PLANNING PURPOSES ONLY

Rev	Amendments	Drn	Chk	App	Date
A	STORAGE TANK DETAIL REMOVED. ORIFICE CHAMBER AND DIFFUSER UNIT DETAILS ADDED	JA	SG	LH	12.07.19

ODYSSEY
Tuscany House
White Hart Lane
Basingstoke
Hampshire RG21 4AF
Telephone: 01256 331144
Fax: 01256 331134
E: info@odysseyconsult.co.uk
W: www.odysseyconsult.co.uk

Job Title
LAND SOUTH OF BURNDELL ROAD, YAPTON

Drawing Title
PRIVATE DRAINAGE CONSTRUCTION DETAILS SHEET 2 OF 2

Client
BOVIS HOMES

Scale	Date	Designed
NTS @ A1	APR 19	SOM
Drawn	Checked	Approved
SOM	SG	LH
Job No	Drawing No	Rev
18-070	18-070/111	A

P:\18-070 - Burndell Road, Yapton - Detailed Design\Tech\Acad\Drawings\100 Series Planning Pack\18-070-111 Private Drainage Construction Details Sheet 2 of 2.dwg

ARUN DISTRICT COUNCIL 1989/1995