
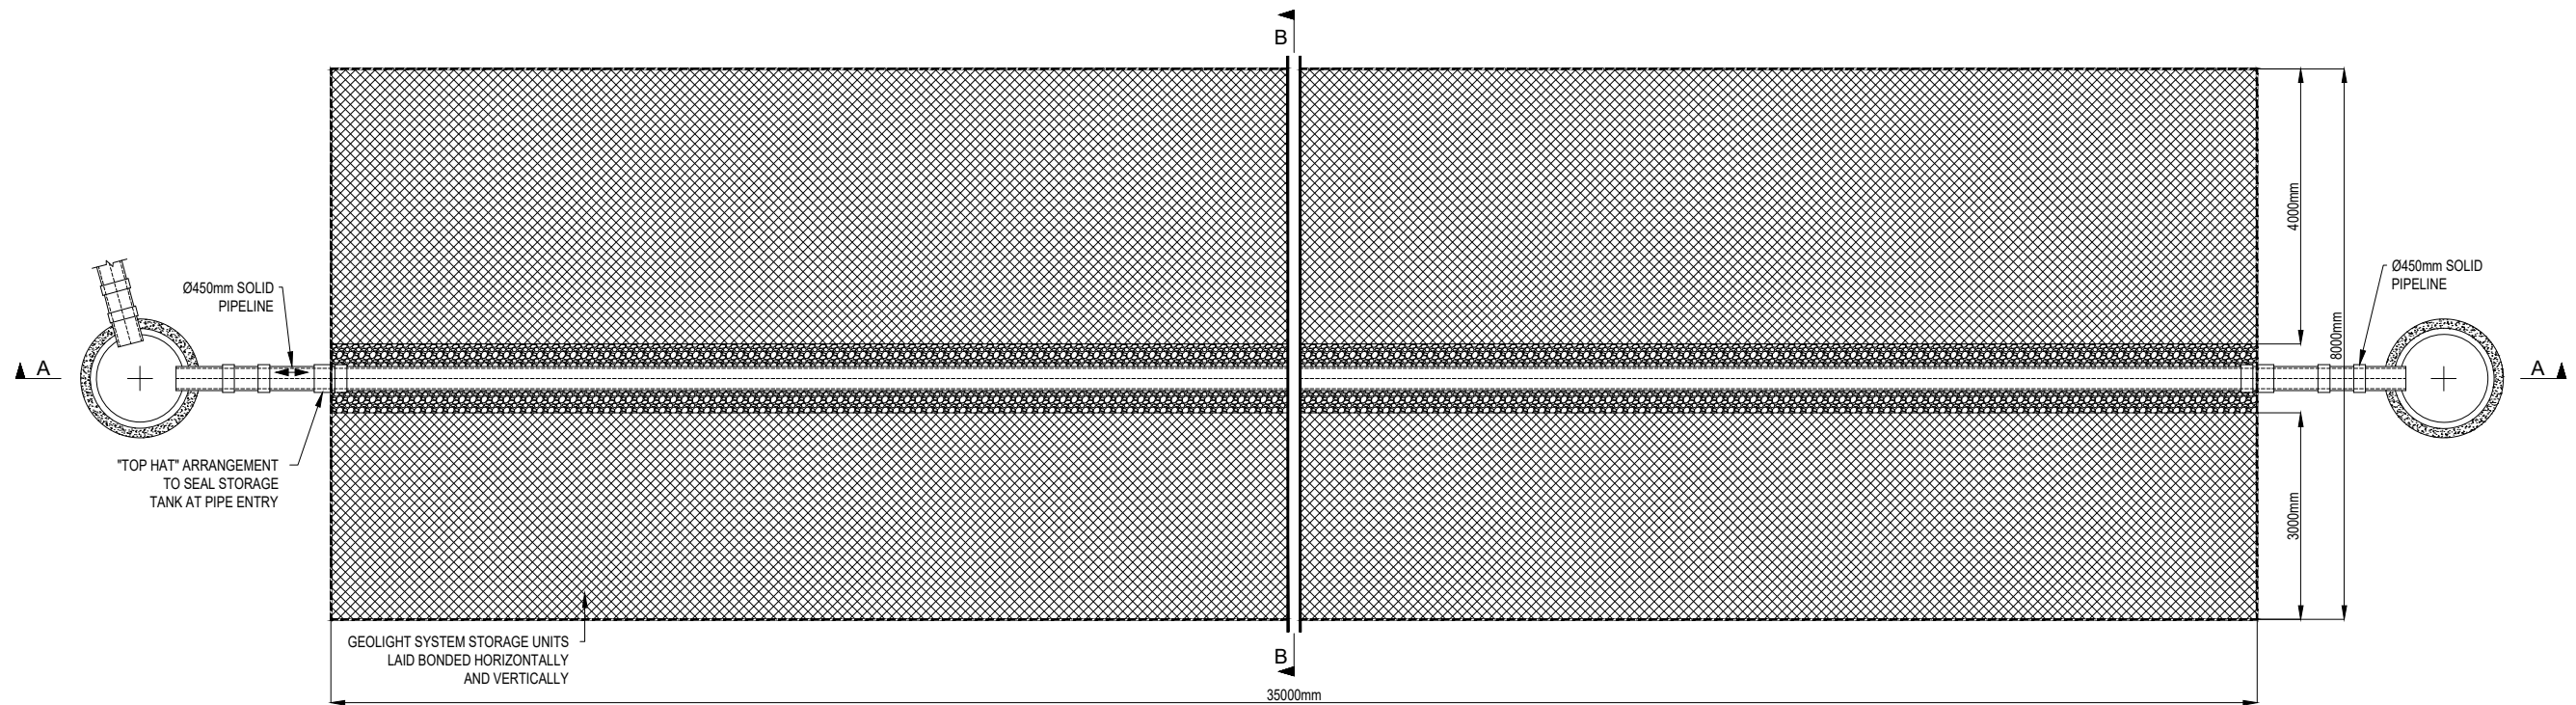
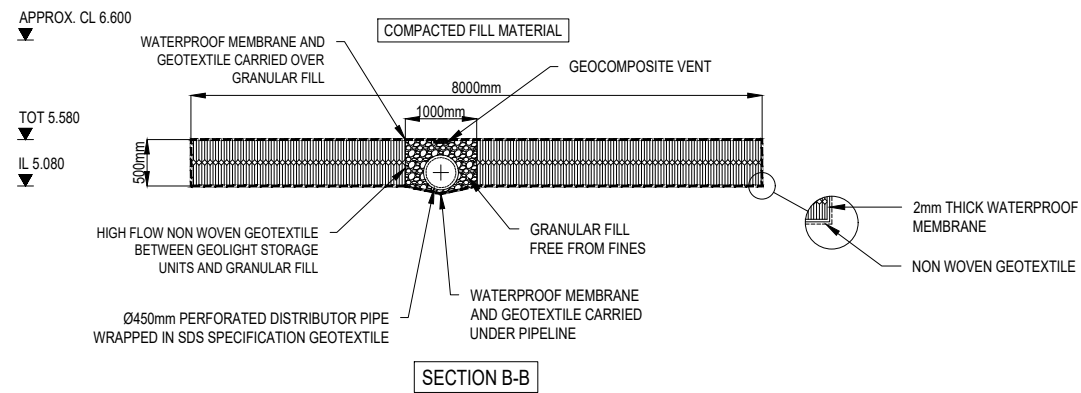


CATCHPIT MANHOLE WITH SUMP
MANHOLE CL: 6.600
IL: 5.080

CATCHPIT MANHOLE WITH SUMP
ADDED BY SDS AS PART OF
REDESIGN

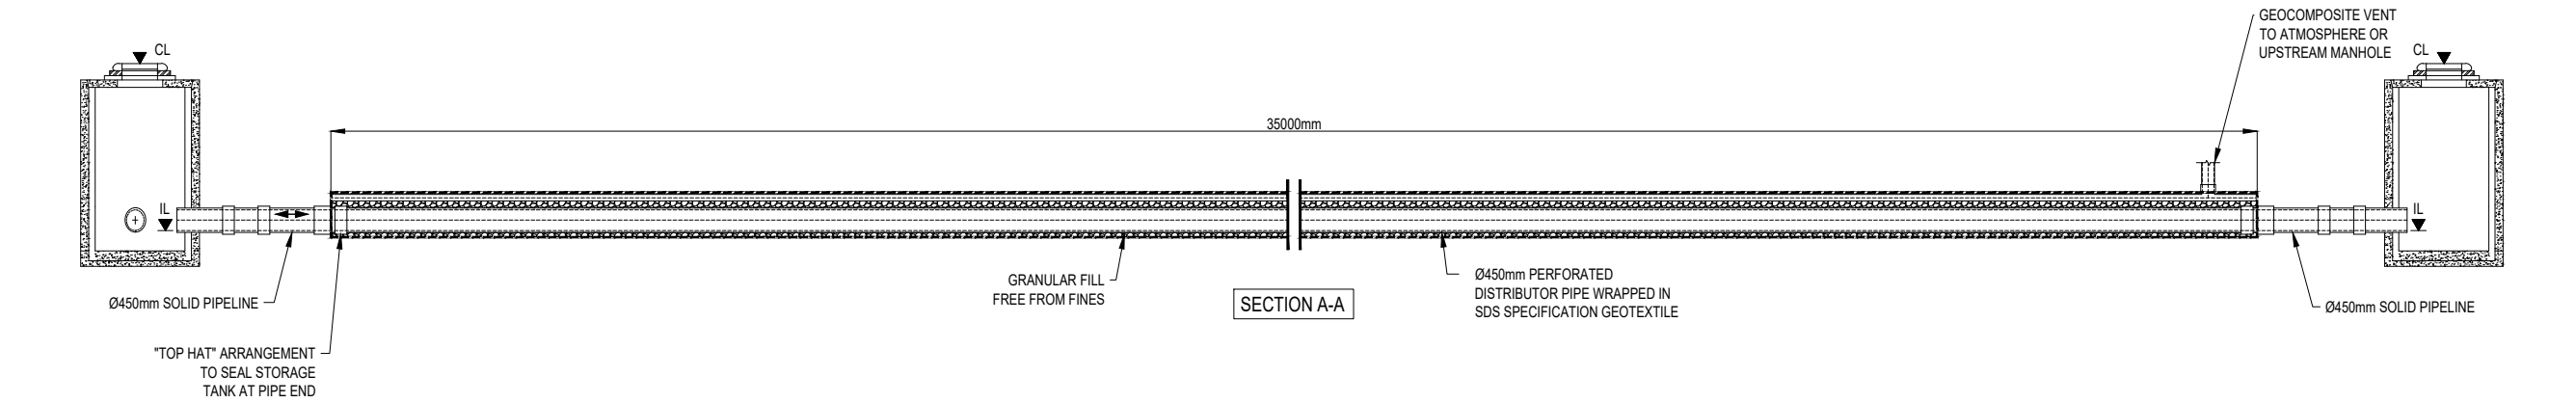

Notes:

This Drawing is to be read in conjunction with all relevant Architect's Engineer's and specialists' drawings and specifications.

Do not scale from this drawing in either paper or digital form. Use written dimensions only.

SDS to leave solid stub only, exiting tank for connection by others.

All external Manholes, Access Points, Junctions & Pipe are shown for guidance only and not part of the SDS program unless otherwise agreed.

Rev	Comments	Date
A	LEVELS AMENDED	18.07.19
-	ISSUED FOR APPROVAL	GM GM
-	ISSUED FOR APPROVAL	11.06.19
-		GM SP



Clearwater House
Castlemills
Biddisham
Somerset
BS26 2RE
+44 (0)1934 751303

sdslimited.com

LAND SOUTH OF
BURNDELL ROAD, YAPTON

ODYSSEY

ATTENUATION TANK 2 DETAIL

Scale: NTS Date: 11.06.19
Drawing No: E133119_02_A Rev: A

Drawing Number	Revision	Drawing Title	Date
18-070/103	H	PRELIMINARY ENGINEERING LAYOUT	25.06.19