




CATCHPIT MANHOLE WITH SUMP
REF: S11a (RELOCATED)
IL: 4.350

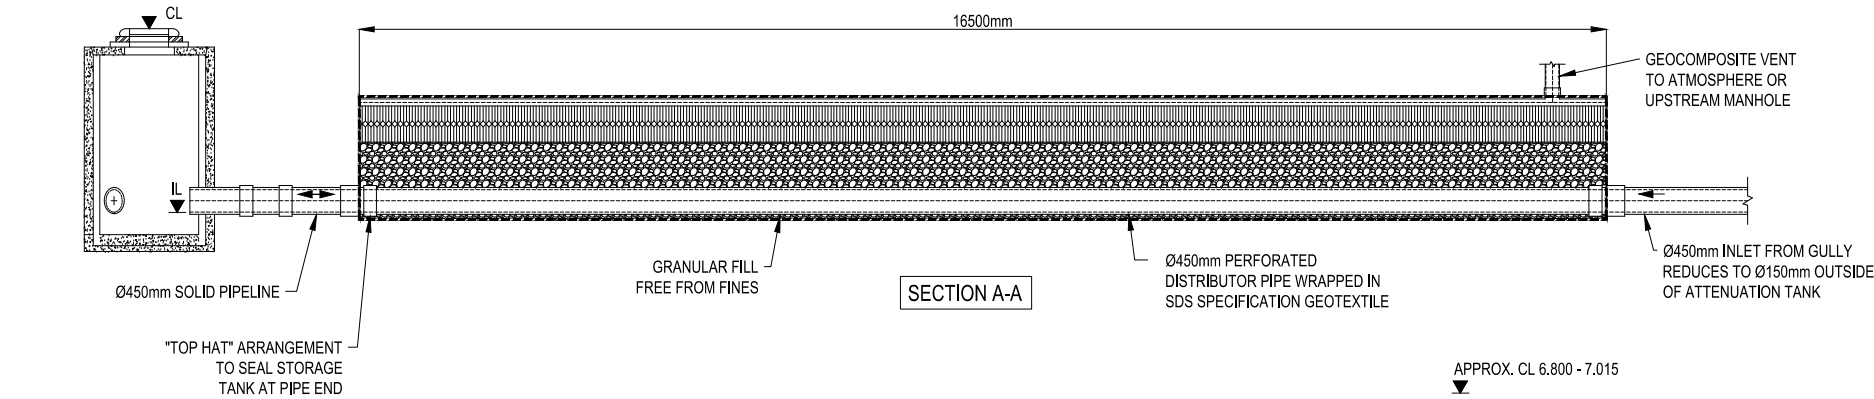

APPROX. CL 6.800 - 7.015

TOT 5.975

IL 4.350

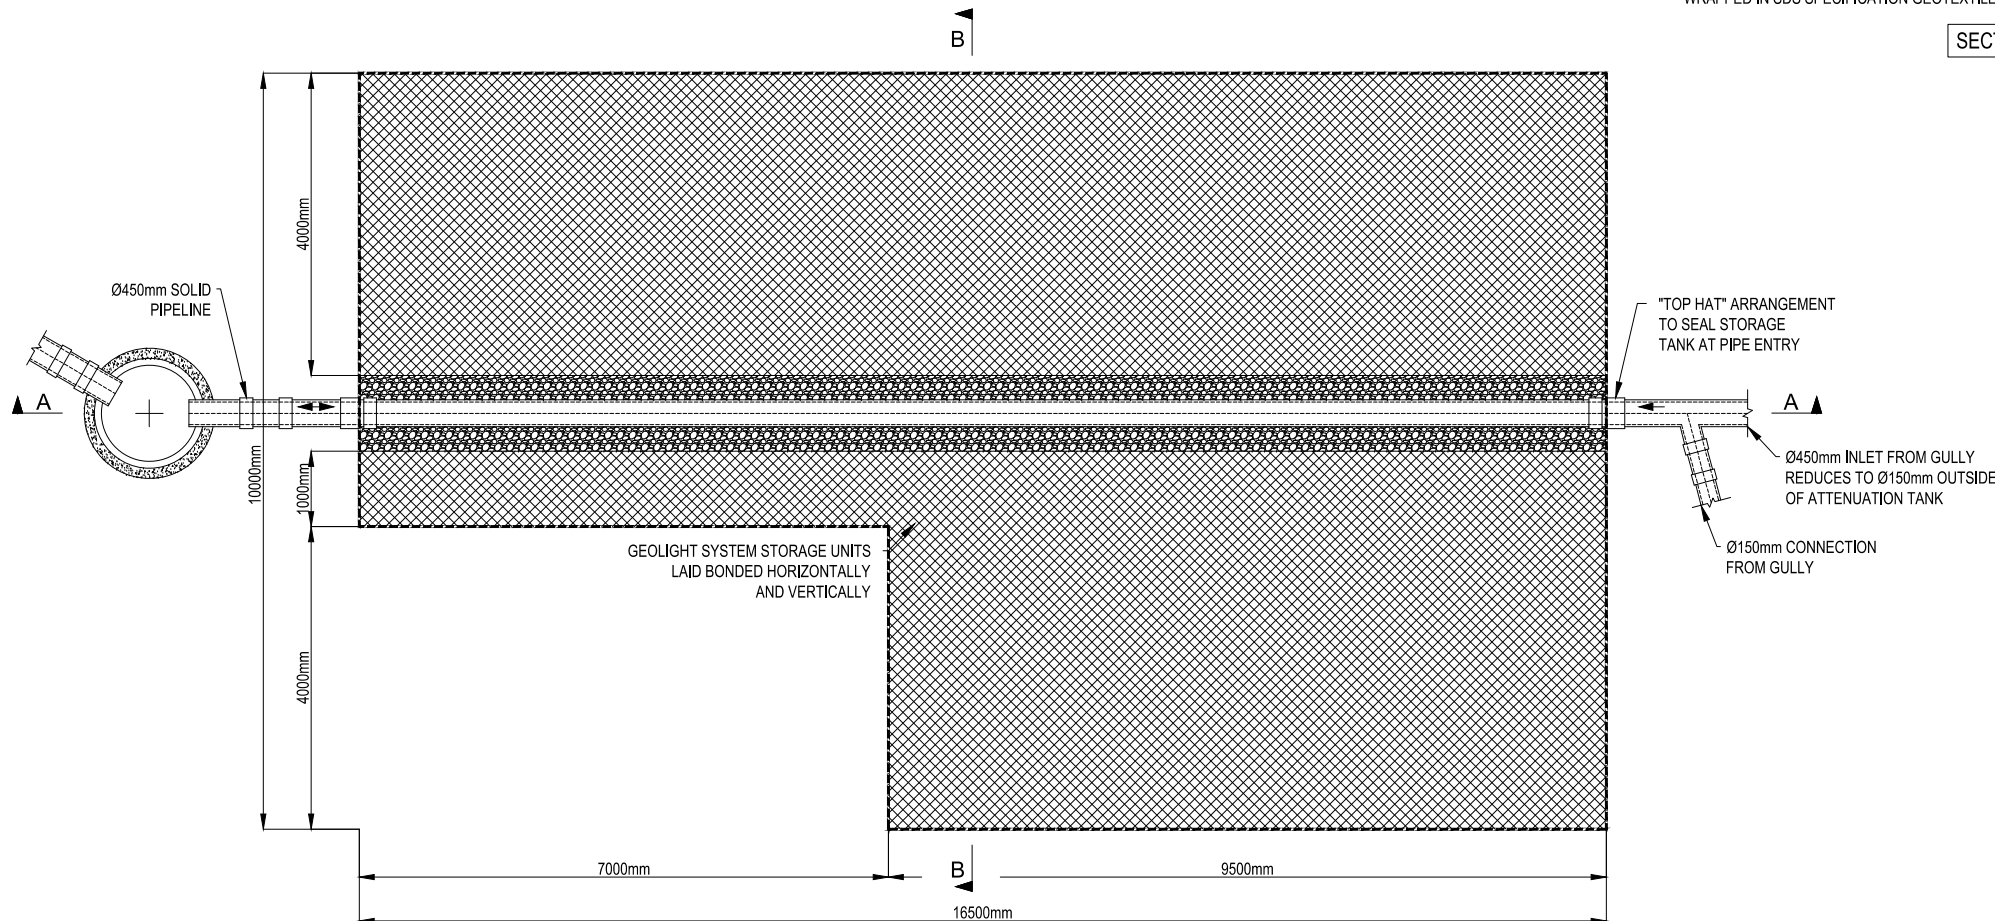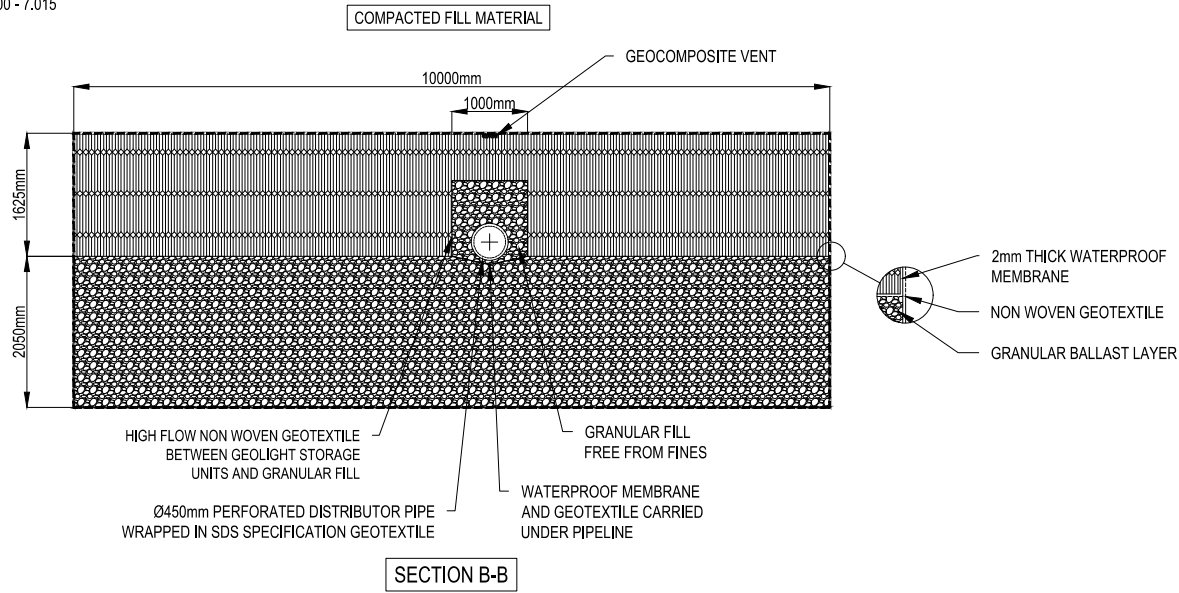

Notes:

This Drawing is to be read in conjunction with all relevant Architect's Engineers' and specialists' drawings and specifications.

Do not scale from this drawing in either paper or digital form. Use written dimensions only.

SDS to leave solid stub only, exiting tank for connection by others.

All external Manholes, Access Points, Junctions & Pipe are shown for guidance only and not part of the SDS program unless otherwise agreed.

C	BALLAST ARRANGEMENT AMENDED ISSUED FOR APPROVAL	28.06.19 GM GM
B	BALLAST ARRANGEMENT AMENDED ISSUED FOR APPROVAL	27.06.19 GM GM
A	BALLAST ARRANGEMENT AMENDED ISSUED FOR APPROVAL	14.06.19 GM GM
-	ISSUED FOR APPROVAL	11.06.19 GM SP
Rev	Comments	Date
		DRW/CHK



Clearwater House
Castlemills
Biddisham
Somerset
BS26 2RE
+44 (0)1934 751303

sdslimited.com

LAND SOUTH OF
BURDELL ROAD, YAPTON

ODYSSEY

ATTENUATION TANK 3 DETAIL

Scale	NTS	Date	11.06.19
Drawing No	E133119_03_C	Rev	C