




REVISIONS					
REV.	DESCRIPTION	DRAWN	CHKD.	DATE	
A	Fence details revised and updated.	ML	**	26/07/19	
B	Fence detail notes revised.	ML	**	06/08/19	

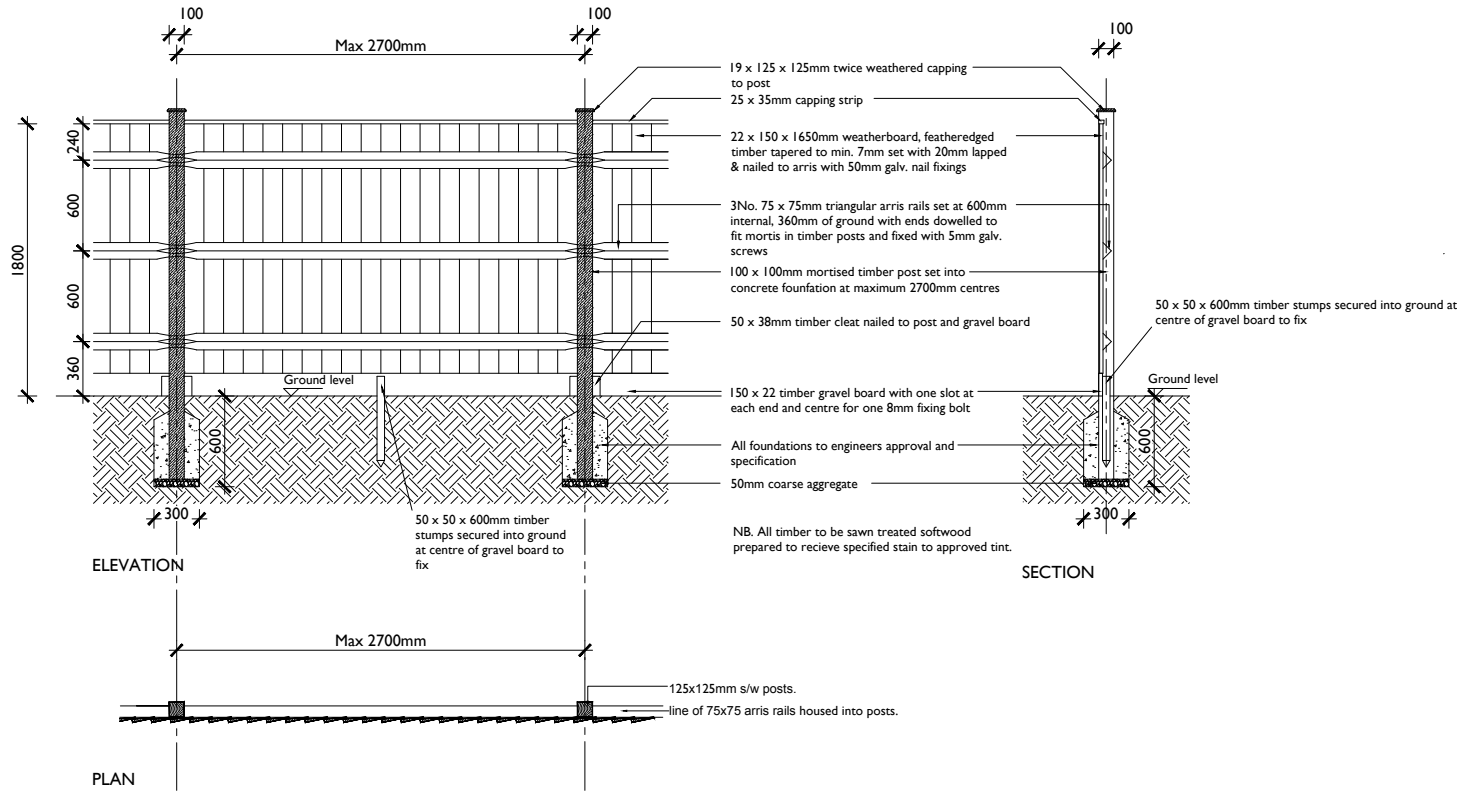


Typical Close Boarded Fence - 1800mm high

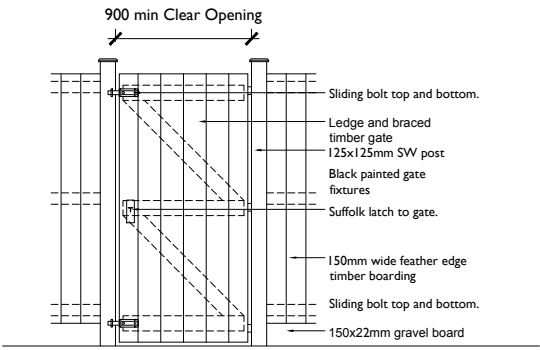

Typical Access Gate - 1800mm high

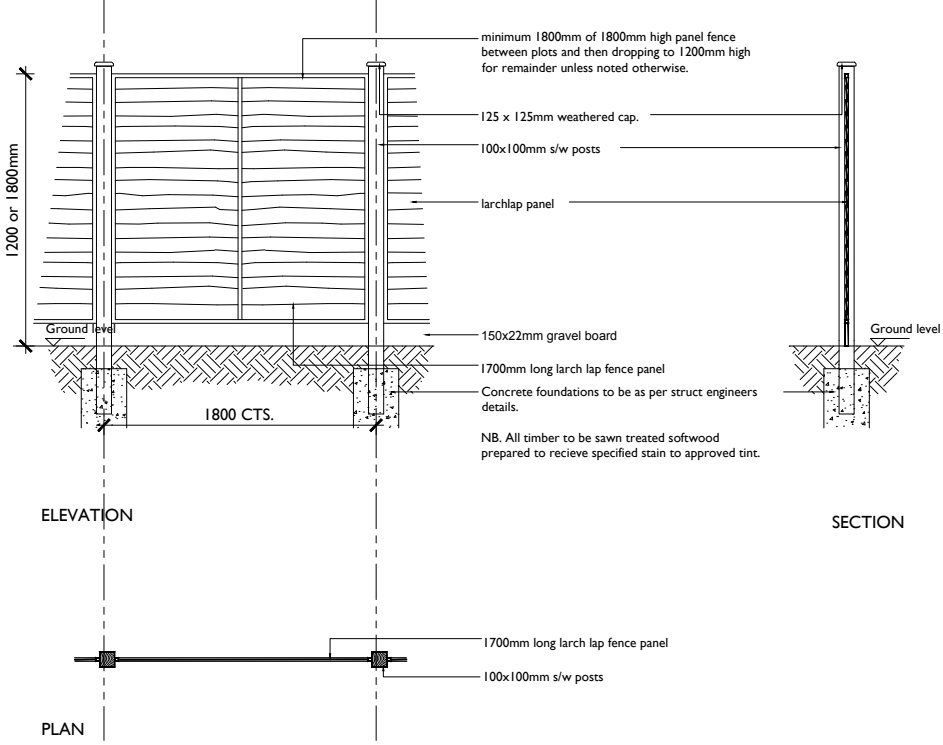


Typical Larch Lap Fence - 1200 or 1800mm high

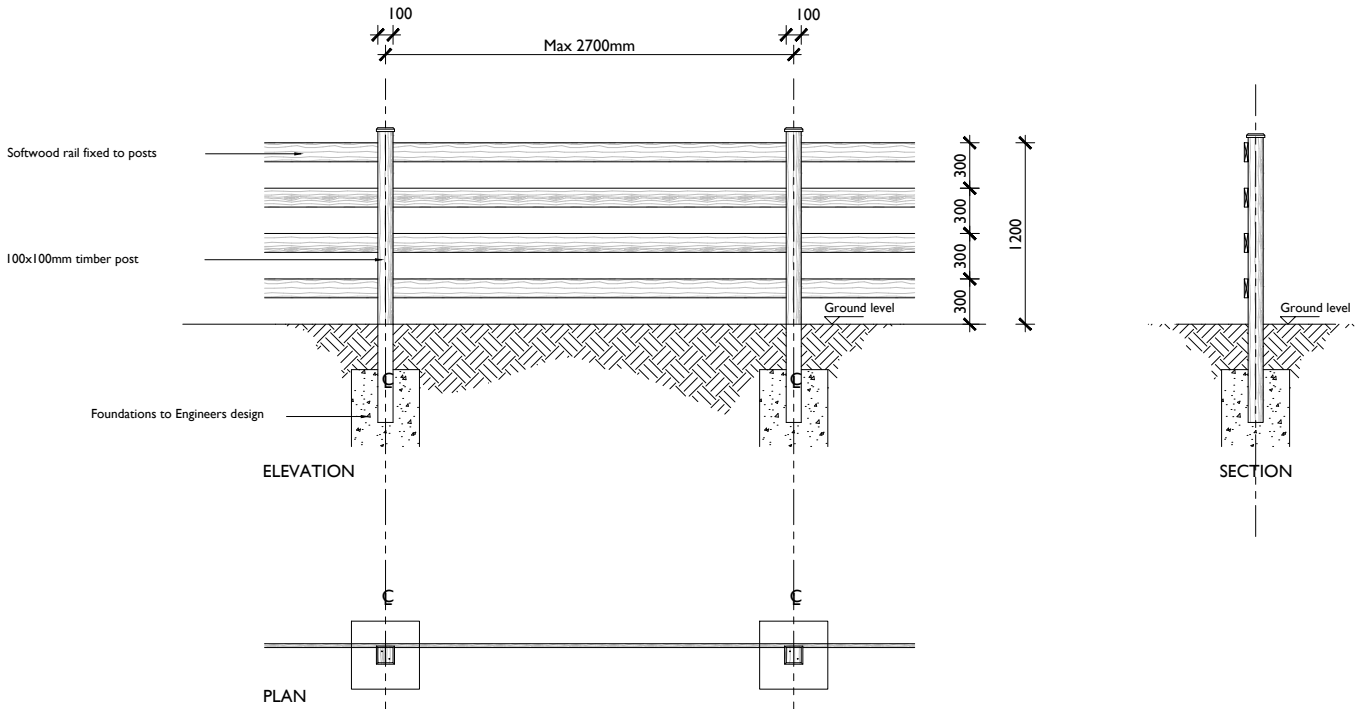


Typical Post & Rail Fence - 1200mm high


Note : For details of sections of timber fencing within the demountable fence areas relating to plots 16-18, see drawing 18-1065-084

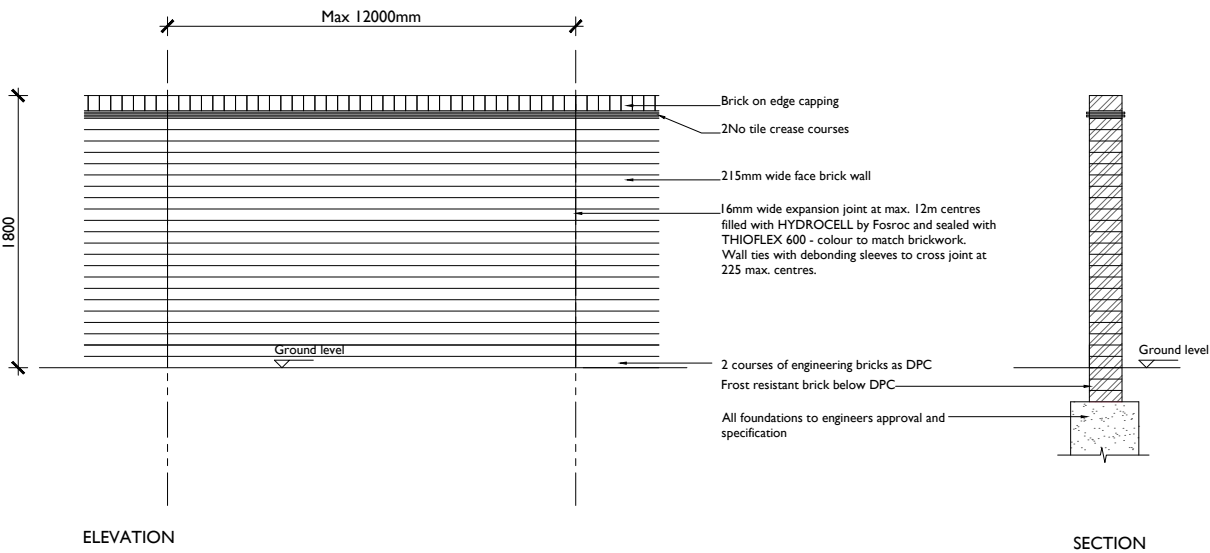

Typical Brick Wall within development - 1800mm high

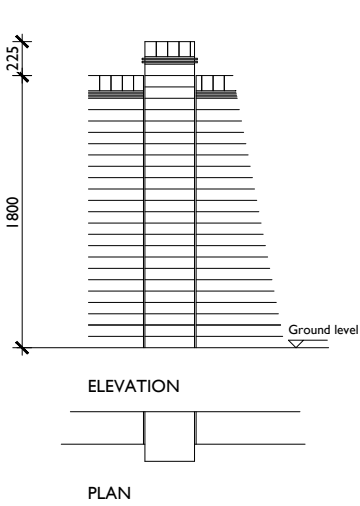

Typical Brick Pier - 2025mm high

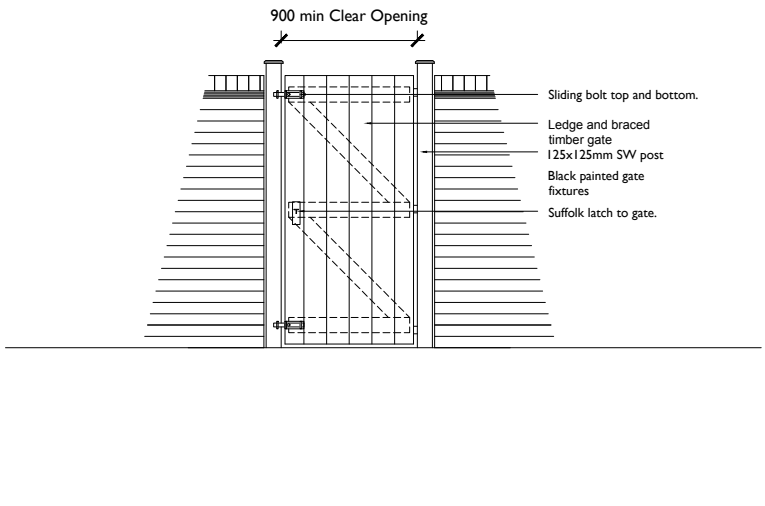

Typical Access Gate - 1800mm high

0 1 2 3 4 5m



Scale 1:50 at A2



The Studio, Unit 17, Vicarage Farm, Winchester Road,
Fairoak, Hampshire, SO50 7HD
023 8069 7010
enquiries@urbanpulsedesign.co.uk www.urbanpulsedesign.co.uk
PROJECT
Land off Burndell Road
Yapton, West Sussex, BN19 0JF

Bovis Homes

DRAWING TITLE
Boundary Wall
And Fence Details

SCALE	SHEET SIZE	SHEET No.	DRAWN	CHKD.	DATE	CAD FILE
1:50	A2	1 of 1			06/08/2019	

Reserved Matters

18-1065-079-B