



| REVISIONS |                                             |       |       |          |
|-----------|---------------------------------------------|-------|-------|----------|
| REV.      | DESCRIPTION                                 | DRAWN | CHKD. | DATE     |
| A         | Fence details revised to Planning comments. | ML    | **    | 05/08/19 |

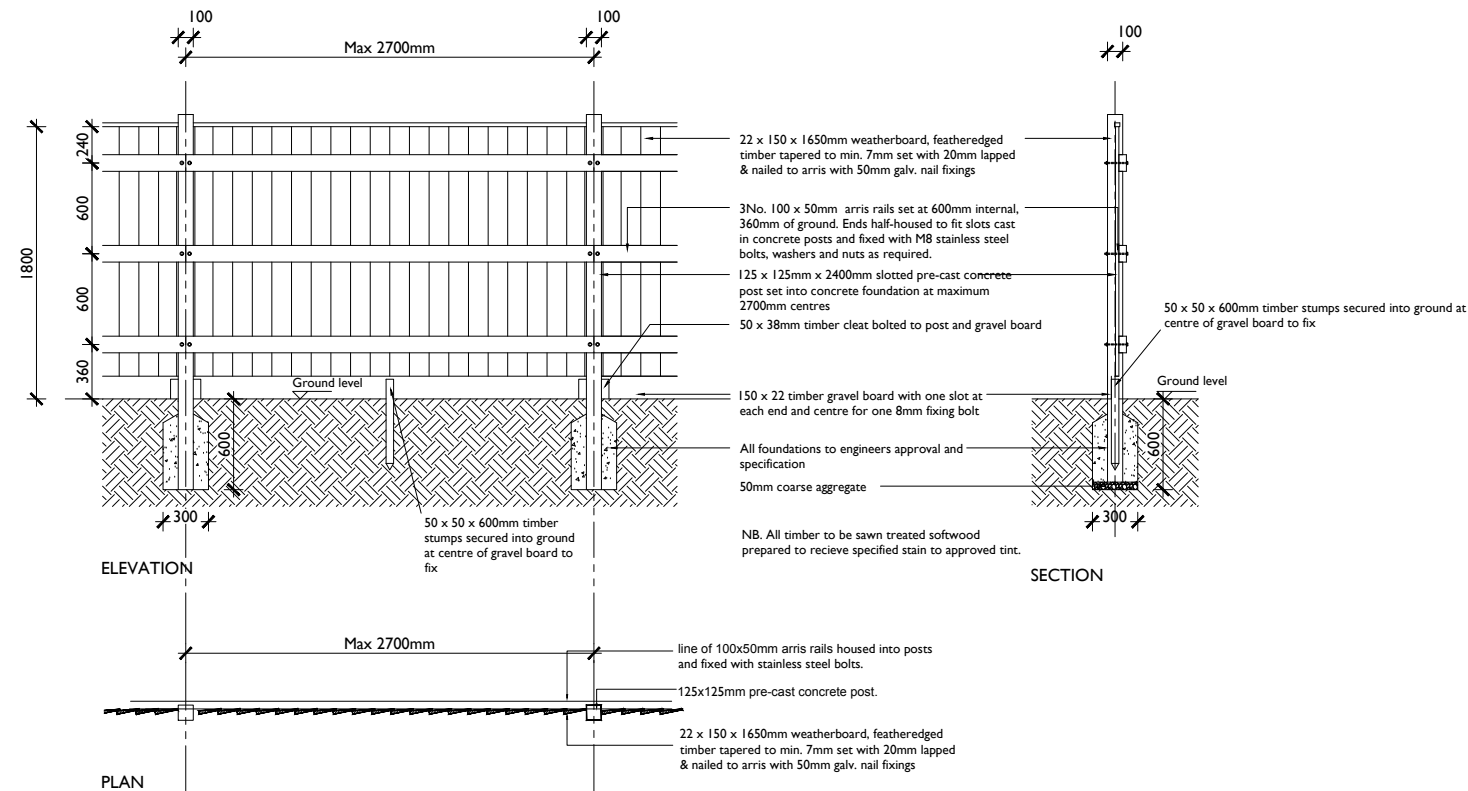


Typical Close Boarded Fence - 1800mm high

Note : Area of fencing within a demountable area plots 16-18

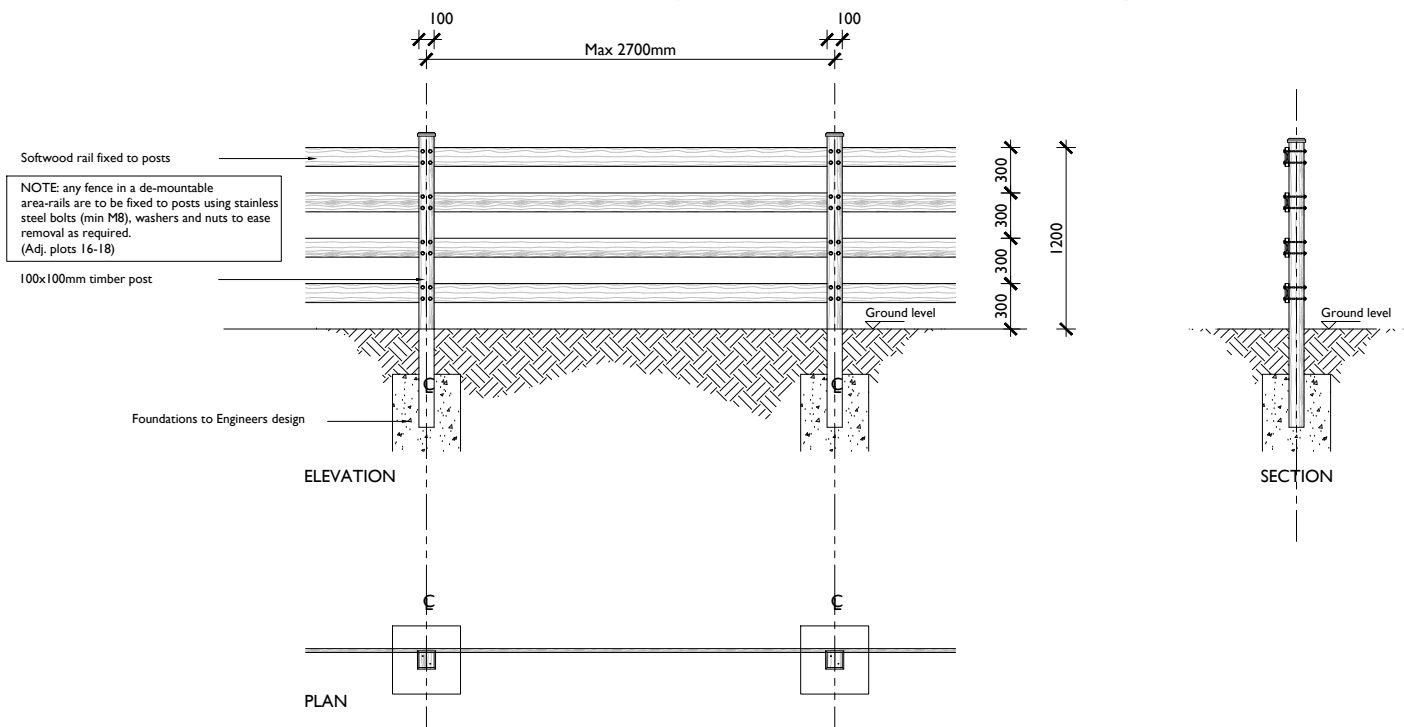


Typical Post & Rail Fence - 1200mm high

Note : Area of fencing within a demountable area plots 16-18

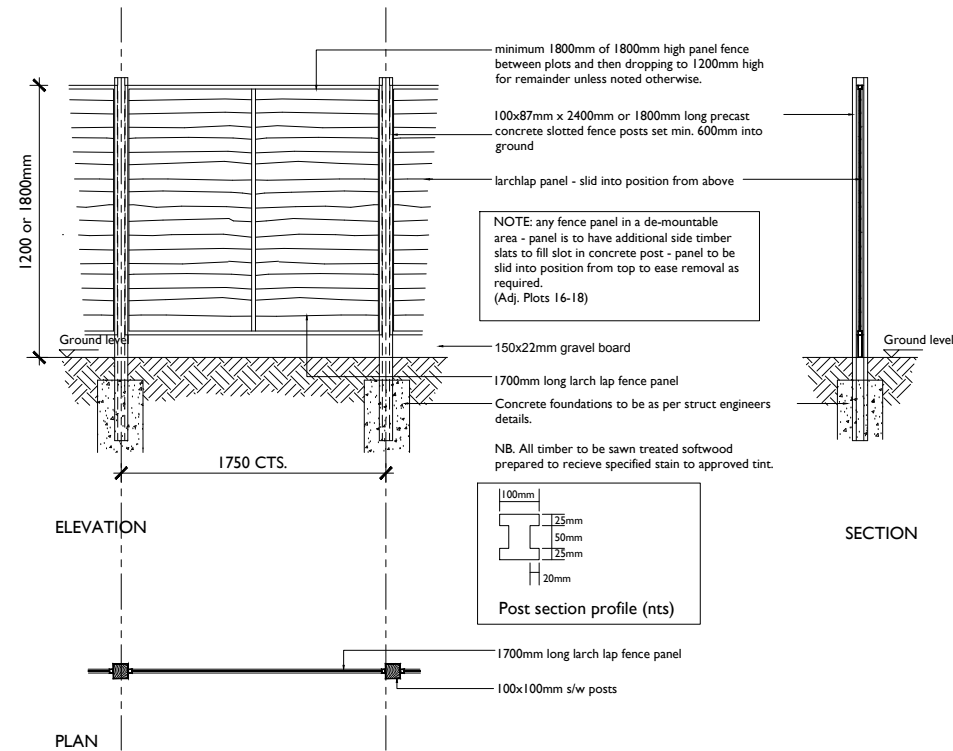

Typical Larch Lap Panel Fence - 1200mm or 1800mm high set into concrete posts

Note : Area of fencing within a demountable area plots 16-18

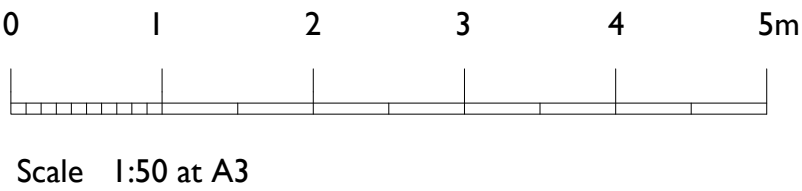

|   |            |           |       |       |            |          |     |
|---|------------|-----------|-------|-------|------------|----------|-----|
| 0   | 0.5        | 1         | 1.5   | 2     | 2.5        | 3        | 3.5 |
| SCALE   | SHEET SIZE | SHEET No. | DRAWN | CHKD. | DATE       | CAD FILE |     |
| 1:50   | A3         | 1 of 1    |       |       | 05/08/2019 |          |     |
| Reserved Matters   |            |           |       |       |            |          |     |
| The Studio, Unit 17, Vicarage Farm, Winchester Road, Fair Oak, Hampshire. SO50 7HD<br>023 8069 7010<br>enquiries@urbanpulsedesign.co.uk www.urbanpulsedesign.co.uk |            |           |       |       |            |          |     |

urban pulse design

18-1065-084-A