


PROPOSED TYPICAL SECTION
drawing prepared for planning application purposes only.

NOTES
SITE INFORMATION INFORMED BY TOPOGRAPHICAL SURVEY PREPARED BY
ARCHIDATA DRG AD20006- 1.01 B
FFL SUBJECT TO PREPARATION OF TECHNICAL AND ENGINEERING DETAILS

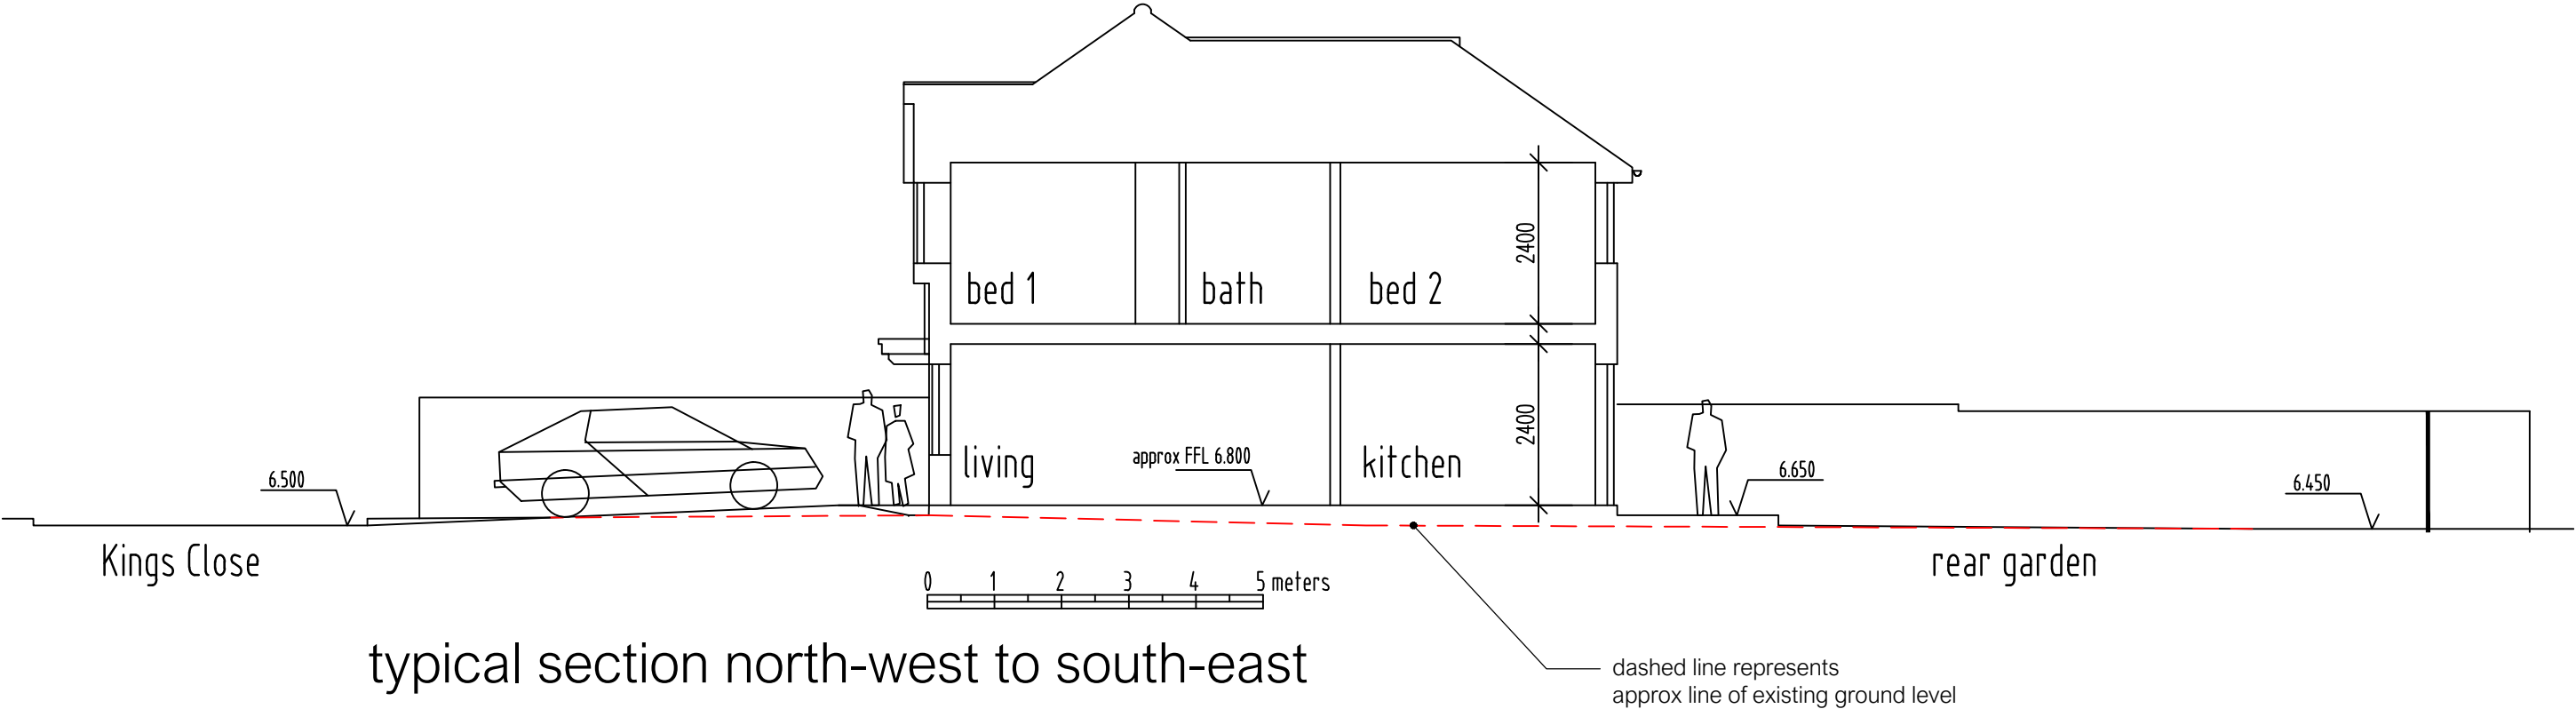

LAND NORTH OF KINGSWOOD AND KINGCLARE - KINGS CLOSE - YAPTON

client **PRIME SECURITIES LTD** date **JUNE 2020** scale **1:100 @ A3**
project **LAND NORTH OF KINGSWOOD & KINGCLARE** drg no **19006-PL07 REVA** status **PLANNING APPLICATION DRAWING**

NO DIMENSIONS ARE TO BE SCALED FROM THE DRAWING (EXCEPT IN THE CASE OF PLANNING APPLICATIONS) - THE CONTRACTOR SHOULD CHECK ALL DIMENSIONS ON SITE - ALL DIMENSIONS ARE IN MILLIMETERS UNLESS OTHERWISE NOTED - IT IS THE CONTRACTORS RESPONSIBILITY TO ENSURE THAT ALL WORKS ARE LAWFUL & IN COMPLIANCE WITH THE BUILDING REGULATIONS - DRAWING INFORMATION IS SUBJECT TO A DETAILED SURVEY OF SITE & REQUIREMENTS OF LOCAL AUTHORITY PLANNING BUILDING REGULATION & HIGHWAY DEPARTMENTS - ALL OS INFORMATION REPRODUCED UNDER LICENSE FROM ORDNANCE SURVEY DATA (C) CROWN COPYRIGHT ALL RIGHTS RESERVED - THE CLIENT WHEN REQUIRED BY THE CONSTRUCTION DESIGN & MANAGEMENT REGULATIONS SHALL APPOINT AS SOON AS PRACTICABLE A COMPETENT PRINCIPLE DESIGNER & PRINCIPLE CONTRACTOR - REFER TO THE PROJECT HAZARD REGISTER AND DRAWING NOTES FOR ASSISTANCE IN IDENTIFICATION OF UNUSUAL OR SIGNIFICANT SAFETY HAZARDS - THE CLIENT & CONTRACTOR ARE ADVISED TO ENSURE THAT ANY PROPOSED WORKS REQUIRING ACTION UNDER THE PARTY WALL ETC ACT ARE NOT IMPLEMENTED UNTIL APPROPRIATE PARTY WALL AGREEMENTS HAVE BEEN FINALIZED - THIS DRAWING HAS BEEN PREPARED FOR PLANNING APPLICATION PURPOSES ONLY

REVA 14.09.20 - NOTES ADDED

crescent designs
architecture | worthing

tele: 0845 009 2223
email: we.r@crescent-designs.co.uk

crescent designs (sussex) ltd - registered in england no: 2229957
registered office: bishopstone 36 crescent road worthing west sussex BN11 1RL