REVISIONS

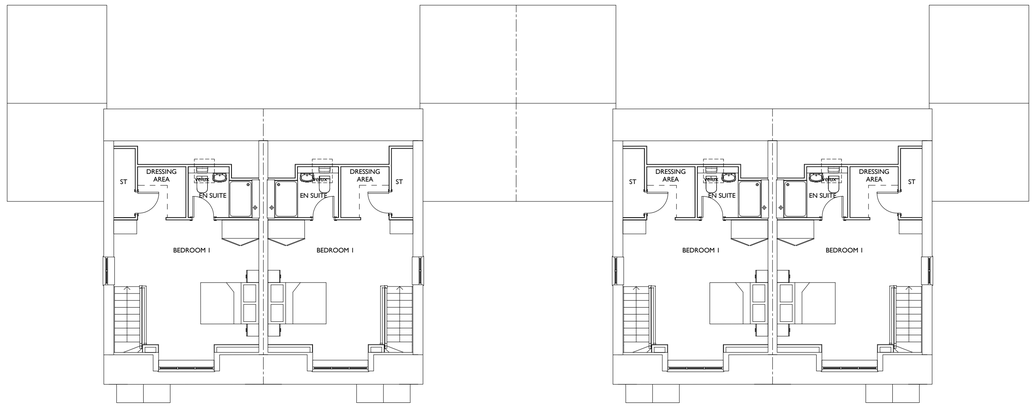

Plot 51 Plot 50 Plot 49 Plot 48

Second Floor Plan

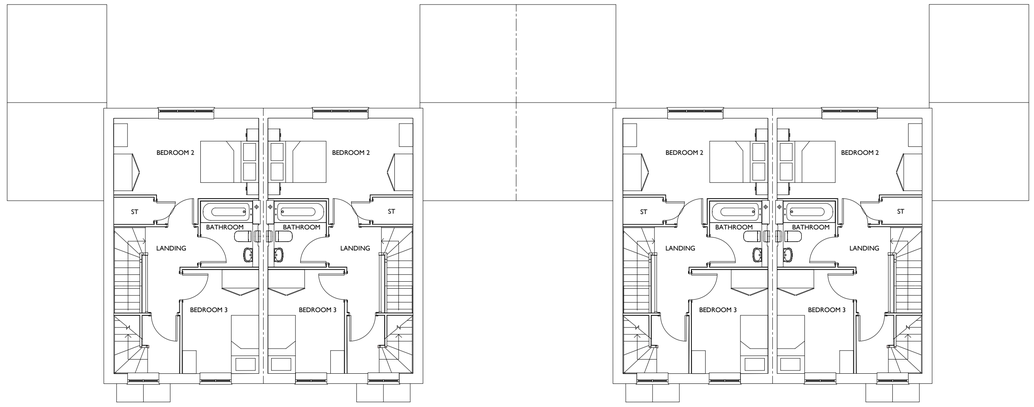

Plot 51 Plot 50 Plot 49 Plot 48

First Floor Plan

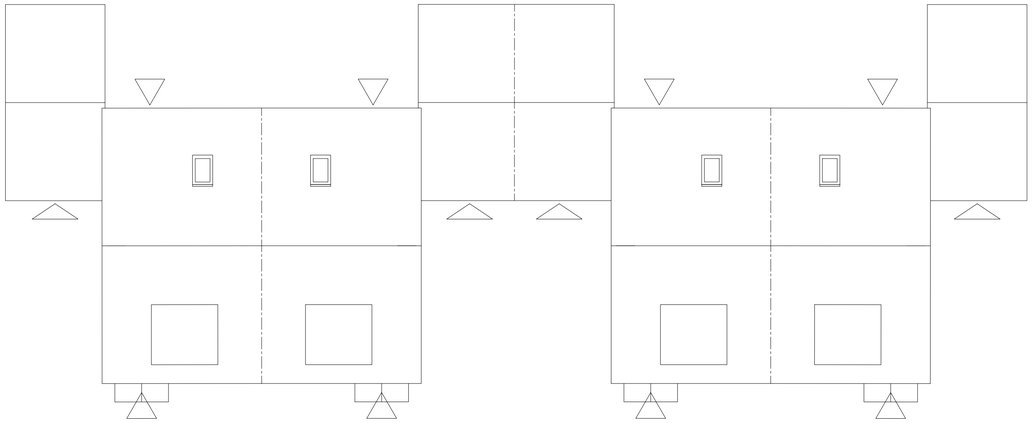

Plot 51 Plot 50 Plot 49 Plot 48

Roof Plan

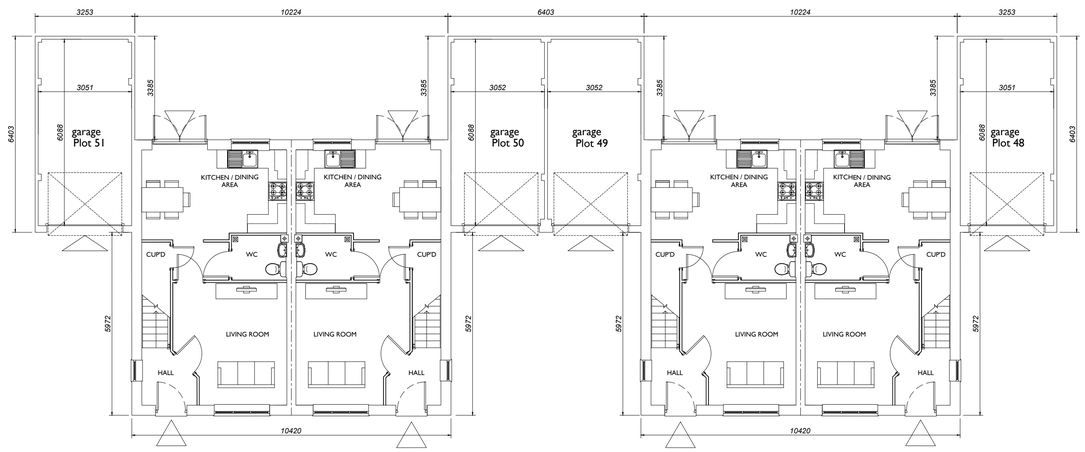

Plot 51 Plot 50 Plot 49 Plot 48

Ground Floor Plan

Plots 48 - 51
House Type 9 Beech
Floor Plans
1116sq.ft / 103.7sq.m.

0 2 4 6 8 10m

Scale 1:100 at A2

urban pulse design

The Studio , Unit 17, Vicarage Farm Business Park, Winchester Road, Fairoak, Hampshire. SO50 7HD
023 8069 7010
enquiries@urbanpulsedesign.co.uk www.urbanpulsedesign.co.uk

Land off Burndell Road
Yapton, West Sussex, BN19 0JF

Bovis Homes

DRAWING TITLE
Plots 48 - 51
House Type 9 Beech
Floor Plans

0 1 2 3 4 5 6 7 8 9

SCALE	SHEET SIZE	SHEET No. of	DRAWN	CHKD	DATE	CAD FILE
1:100	A1				06/11/2018	

Reserved Matters

18-1065-045-1st

THIS DRAWING IS THE COPYRIGHT OF URBAN PULSE DESIGN LTD AND MAY NOT BE COPIED, ALTERED OR REPRODUCED IN ANY FORM, OR PASSED TO A THIRD PARTY WITHOUT THE WRITTEN CONSENT. DIMENSIONS SHOULD BE CHECKED AND VERIFIED ON SITE AND ANY DISCREPANCIES SHOULD BE REPORTED TO THE ARCHITECT. DO NOT SCALE FROM THIS DRAWING, EXCEPT FOR PLANNING PURPOSES. USE FIGURED DIMENSIONS ONLY. IF IN DOUBT ASK FOR CONFIRMATION.