REVISIONS

Street Frontage Elevation : F-F
Note : Wall areas left clear to elevations are in facing brickwork

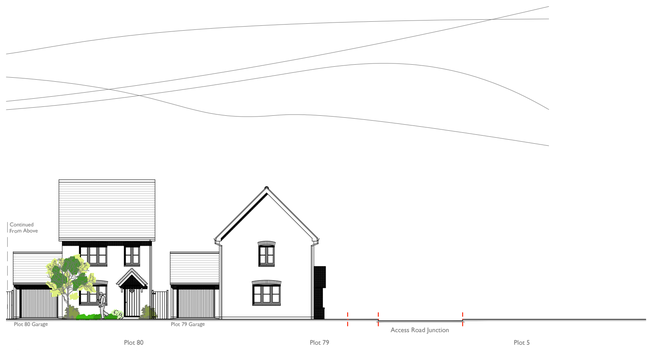

Street Frontage Elevation : F-F
Note : Wall areas left clear to elevations are in facing brickwork

Street Frontage Elevation : E-E
Note : Wall areas left clear to elevations are in facing brickwork

0m 5 10 20m
Scale 1:200

Street Scene Location Plan

urban pulse design
The Studio , Unit 17, Vicarage Farm Business Park, Winchester Road, Fairoak, Hampshire, SO50 7HD
023 8069 7010
enquiries@urbanpulsedesign.co.uk www.urbanpulsedesign.co.uk

Land off Burndell Road
Yapton, West Sussex, BN19 0JF

Bovis Homes

DRAWING TITLE
Street Scenes and Site Sections 3 of 3

SCALE	SHEET SIZE	SHEET No.	DRAWN	CHKD	DATE	CAD FILE
1:200	A1	of			19/11/2018	

Reserved Matters

18-1065-083-1st

THIS DRAWING IS THE COPYRIGHT OF URBAN PULSE DESIGN LTD AND MAY NOT BE COPIED, ALTERED OR REPRODUCED IN ANY FORM, OR PASSED TO A THIRD PARTY WITHOUT THE WRITTEN CONSENT. DIMENSIONS SHOULD BE CHECKED AND VERIFIED ON SITE AND ANY DISCREPANCIES SHOULD BE REPORTED TO THE ARCHITECT. DO NOT SCALE FROM THIS DRAWING, EXCEPT FOR PLANNING PURPOSES. USE FIGURED DIMENSIONS ONLY. IF IN DOUBT ASK FOR CONFIRMATION.

ARUN DISTRICT COUNCIL Y/98/18/RES