

REVISIONS				
REV.	DESCRIPTION	DRAWN	CHKD.	DATE
A	Site layout revised. Plots 18 & 30 elevations revised.	ML	==	24/01/19



Street Frontage Elevation : A-A
Note : Wall areas left clear to elevations are in facing brickwork




Street Frontage Elevation : A-A
Note : Wall areas left clear to elevations are in facing brickwork



Street Scene Location Plan



Street Frontage Elevation : B-B
Note : Wall areas left clear to elevations are in facing brickwork

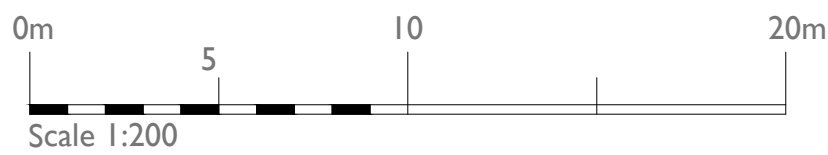

Scale 1:200

urban pulse

design

The Studio , Unit 17, Vicarage Farm Business Park, Winchester Road,
Fair Oak, Hampshire, SO50 7HD
023 8069 7010
enquiries@urbanpulsedesign.co.uk www.urbanpulsedesign.co.uk

Land off Burndell Road
Yapton, West Sussex, BN19 0JF

Bovis Homes

DRAWING TITLE
Street Scenes and Site Sections | of 3

0	2	4	6	8	10	12	14	16	18
SCALE	SHEET SIZE	SHEET No.	DRAWN	CHKD.	DATE	CAD FILE			
1:200	A1	of			13/12/2018				

Reserved Matters

18-1065-081-A