REVISIONS				
REV.	DESCRIPTION	DRAWN	CHKD.	DATE
A	Site Plan revised. Plots 86 and 89 elevations revised.	ML		24|10|19

Street Frontage Elevation : F-F
Note : Wall areas left clear to elevations are in facing brickwork

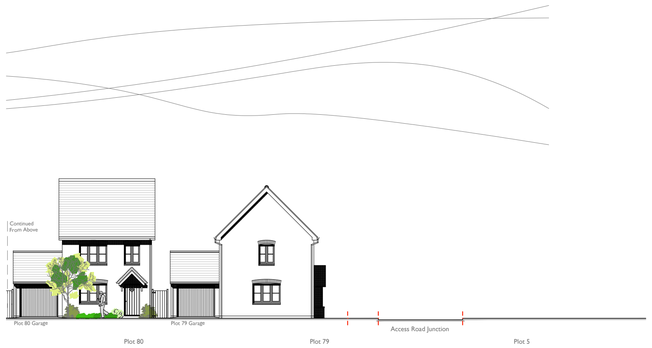

Street Frontage Elevation : F-F
Note : Wall areas left clear to elevations are in facing brickwork

Street Frontage Elevation : E-E
Note : Wall areas left clear to elevations are in facing brickwork

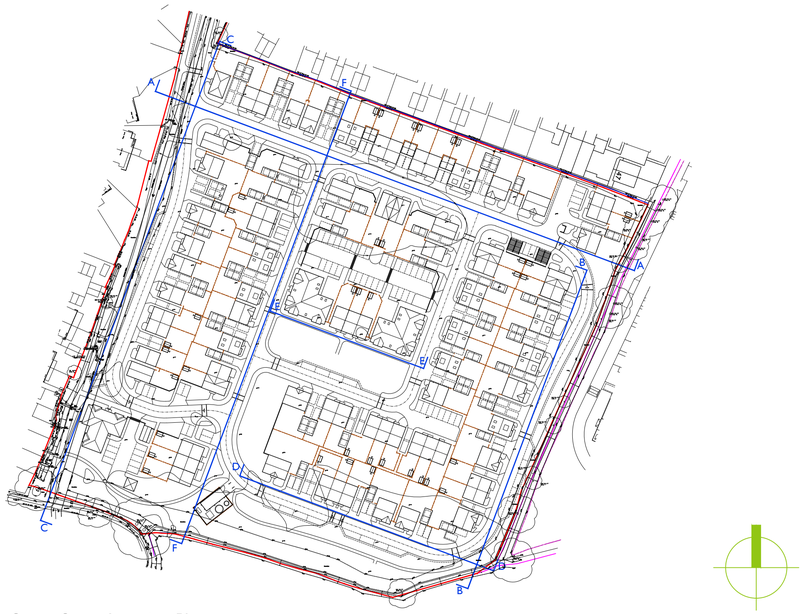

Street Scene Location Plan

0m 5 10 20m
Scale 1:200

urban pulse design
The Studio , Unit 17, Vicarage Farm Business Park, Winchester Road, Fairoak, Hampshire. SO50 7HD
023 8069 7010
enquiries@urbanpulsedesign.co.uk www.urbanpulsedesign.co.uk

Land off Burndell Road
Yapton, West Sussex, BN19 0JF

Bovis Homes

DRAWING TITLE
Street Scenes and Site Sections 3 of 3

SCALE	SHEET SIZE	SHEET No. of	DRAWN	CHKD	DATE	CAD FILE
1:200	A1				13/12/2018	

Reserved Matters

18-1065-083-A

THIS DRAWING IS THE COPYRIGHT OF URBAN PULSE DESIGN LTD AND MAY NOT BE COPIED, ALTERED OR REPRODUCED IN ANY FORM, OR PASSED TO A THIRD PARTY WITHOUT THE WRITTEN CONSENT. DIMENSIONS SHOULD BE CHECKED AND VERIFIED ON SITE AND ANY DISCREPANCIES SHOULD BE REPORTED TO THE ARCHITECT. DO NOT SCALE FROM THIS DRAWING, EXCEPT FOR PLANNING PURPOSES. USE FIGURED DIMENSIONS ONLY. IF IN DOUBT ASK FOR CONFIRMATION.

ARUN DISTRICT COUNCIL Y/98/18/RES