



REVISIONS				
REV.	DESCRIPTION	DRAWN	CHKD.	DATE
A	Fence details revised to Planning comments.	ML	**	05/08/19

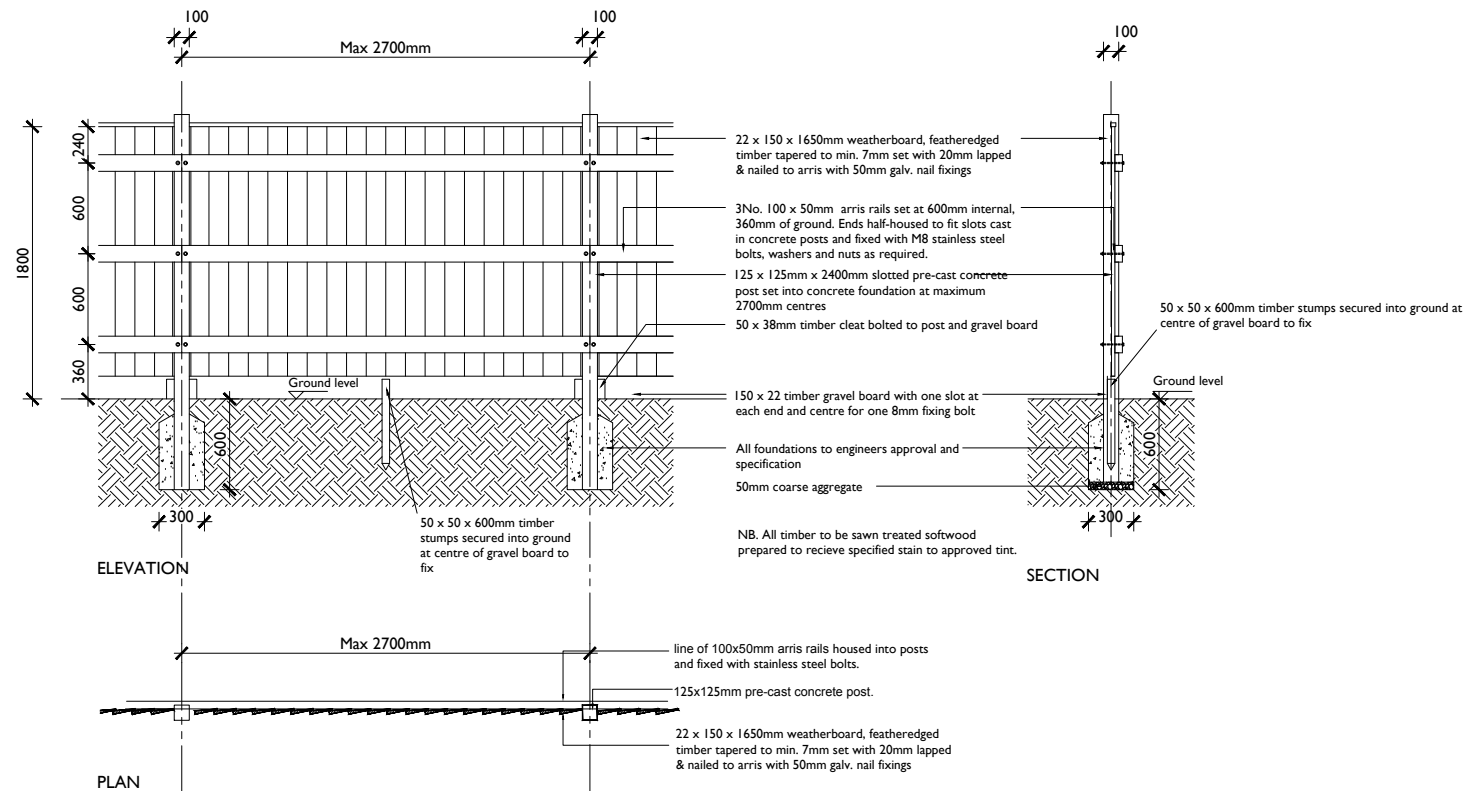


Typical Close Boarded Fence - 1800mm high

Note : Area of fencing within a demountable area plots 16-18

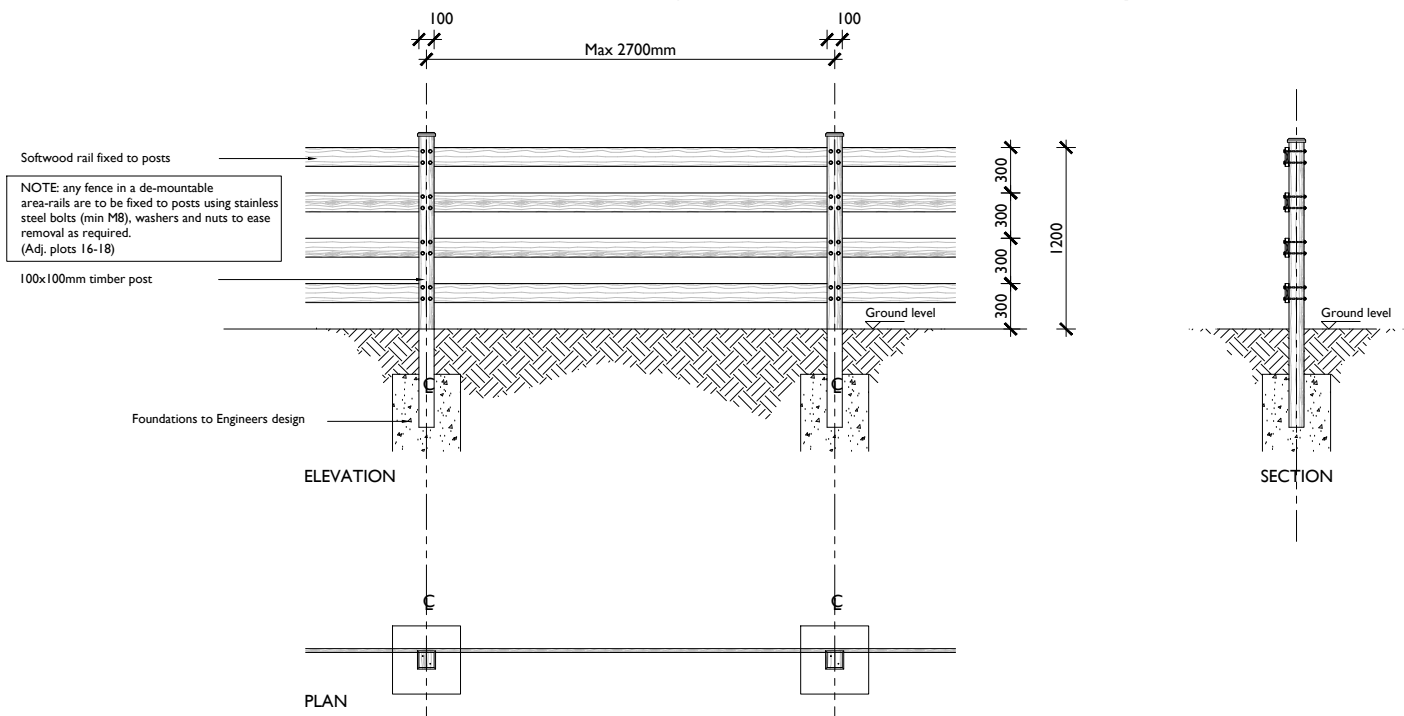


Typical Post & Rail Fence - 1200mm high

Note : Area of fencing within a demountable area plots 16-18

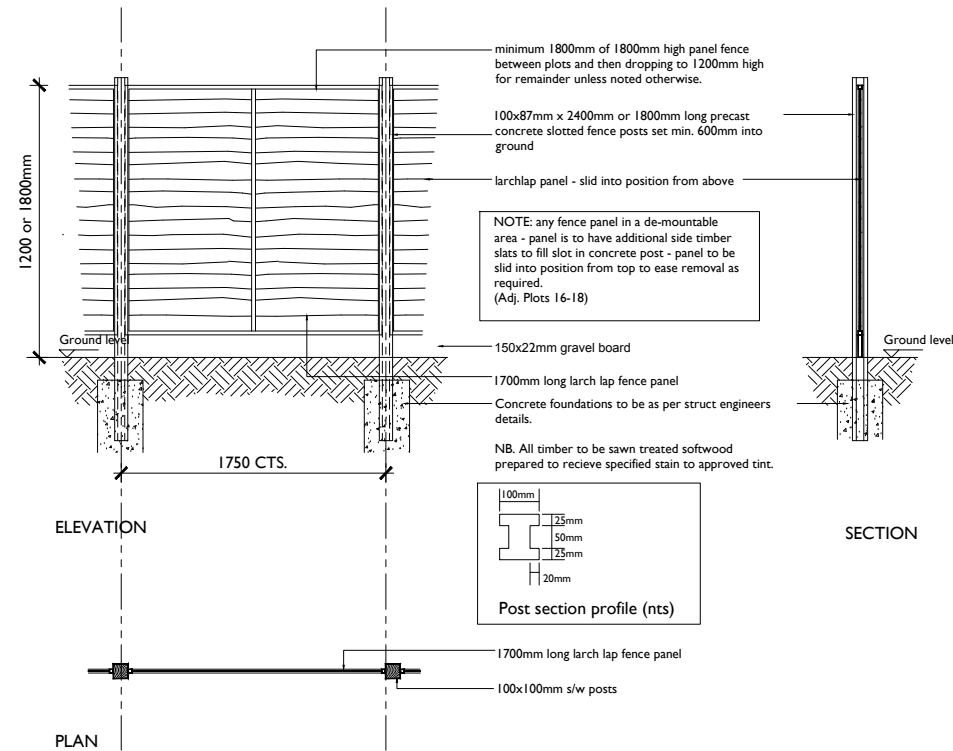

Typical Larch Lap Panel Fence - 1200mm or 1800mm high set into concrete posts

Note : Area of fencing within a demountable area plots 16-18

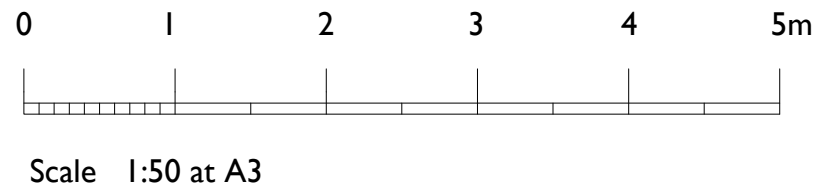

0	0.5	1	1.5	2	2.5	3	3.5
SCALE	SHEET SIZE	SHEET No.	DRAWN	CHKD	DATE	CAD FILE	
1:50	A3	1 of 1			05/08/2019		
Reserved Matters							
The Studio, Unit 17, Vicarage Farm, Winchester Road, Fair Oak, Hampshire. SO50 7HD 023 8069 7010 enquiries@urbanpulsedesign.co.uk www.urbanpulsedesign.co.uk							

urban pulse design

18-1065-084-A