




Elevation G

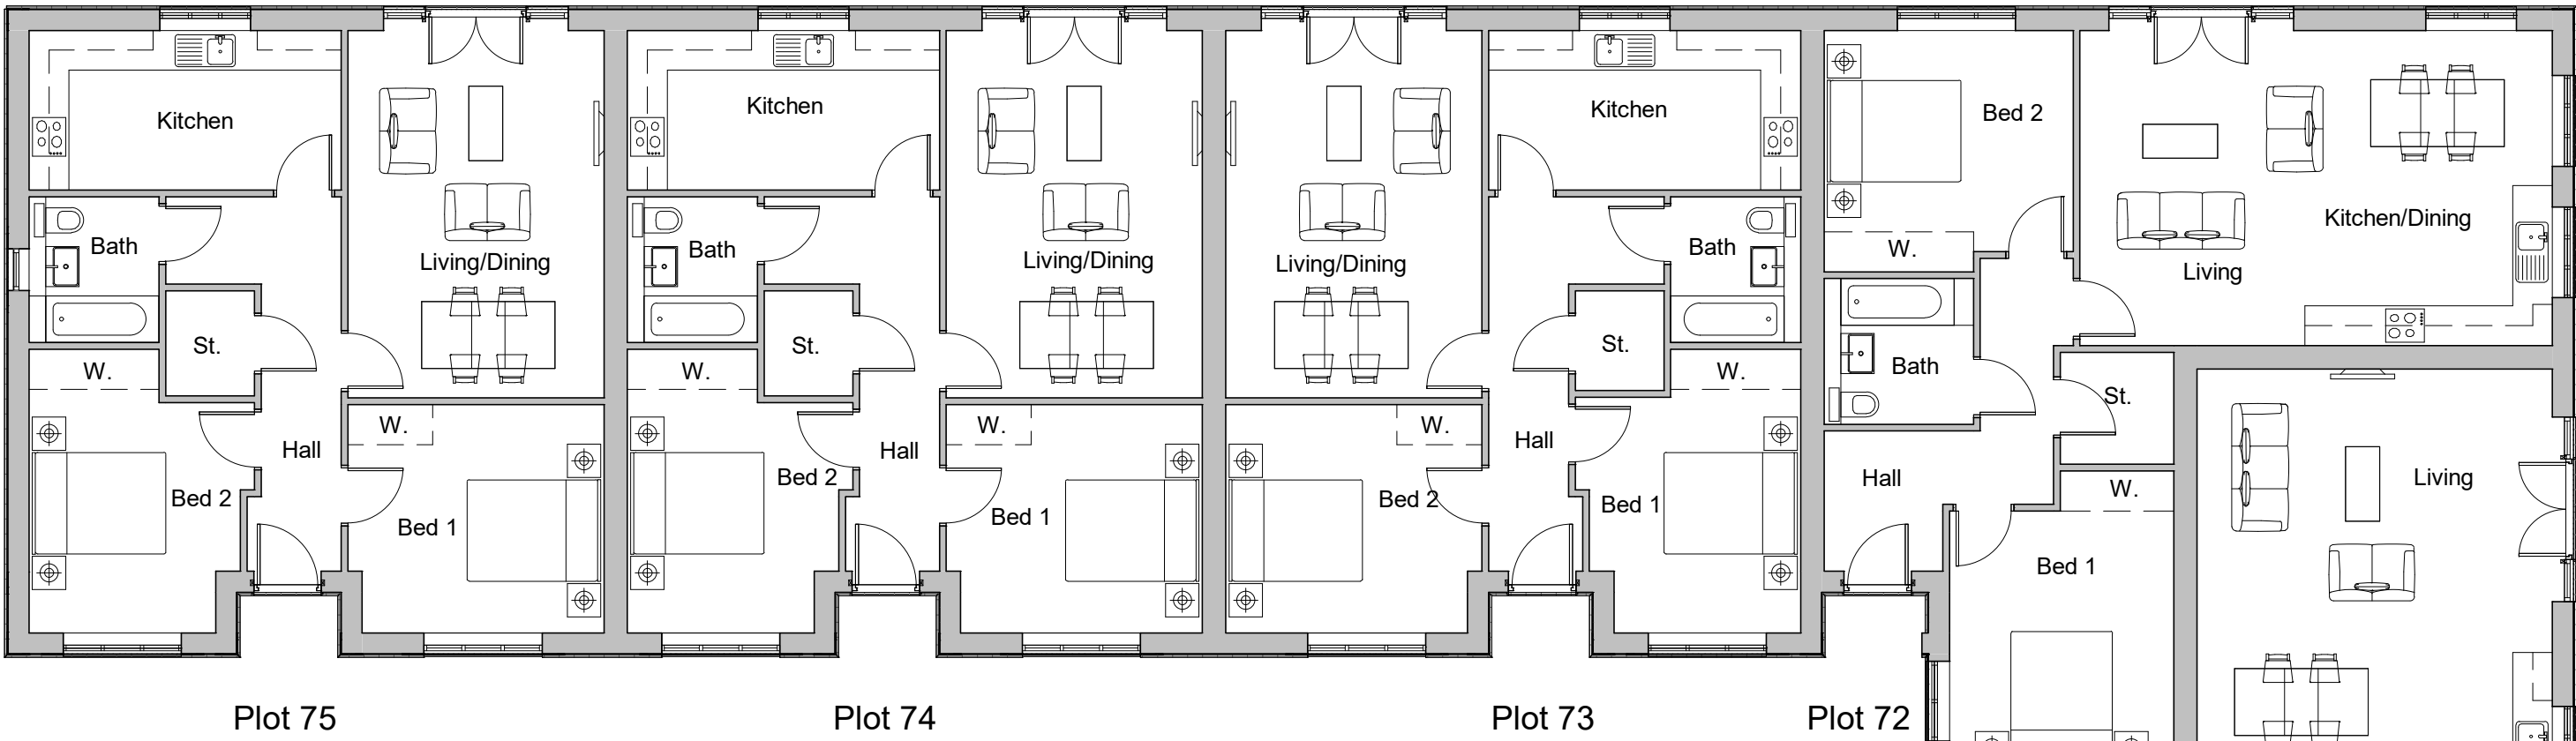

Elevation A

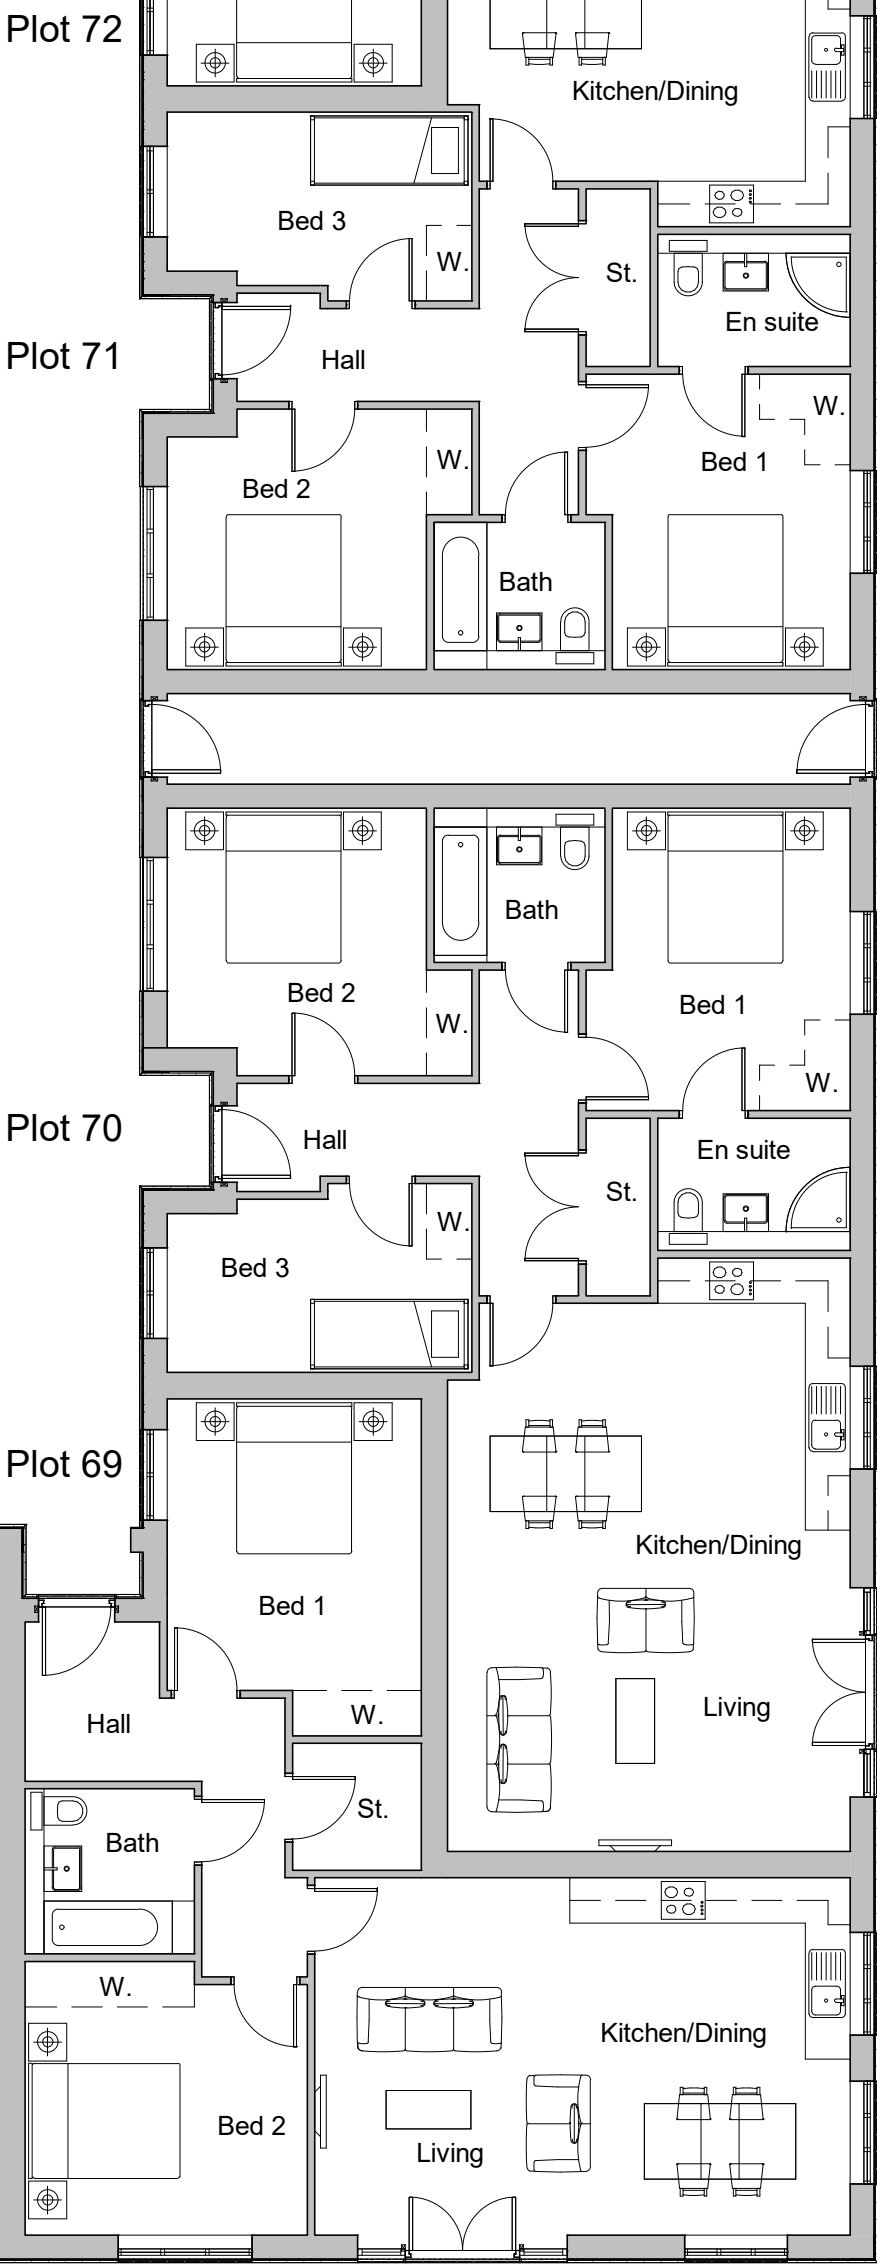

Elevation C

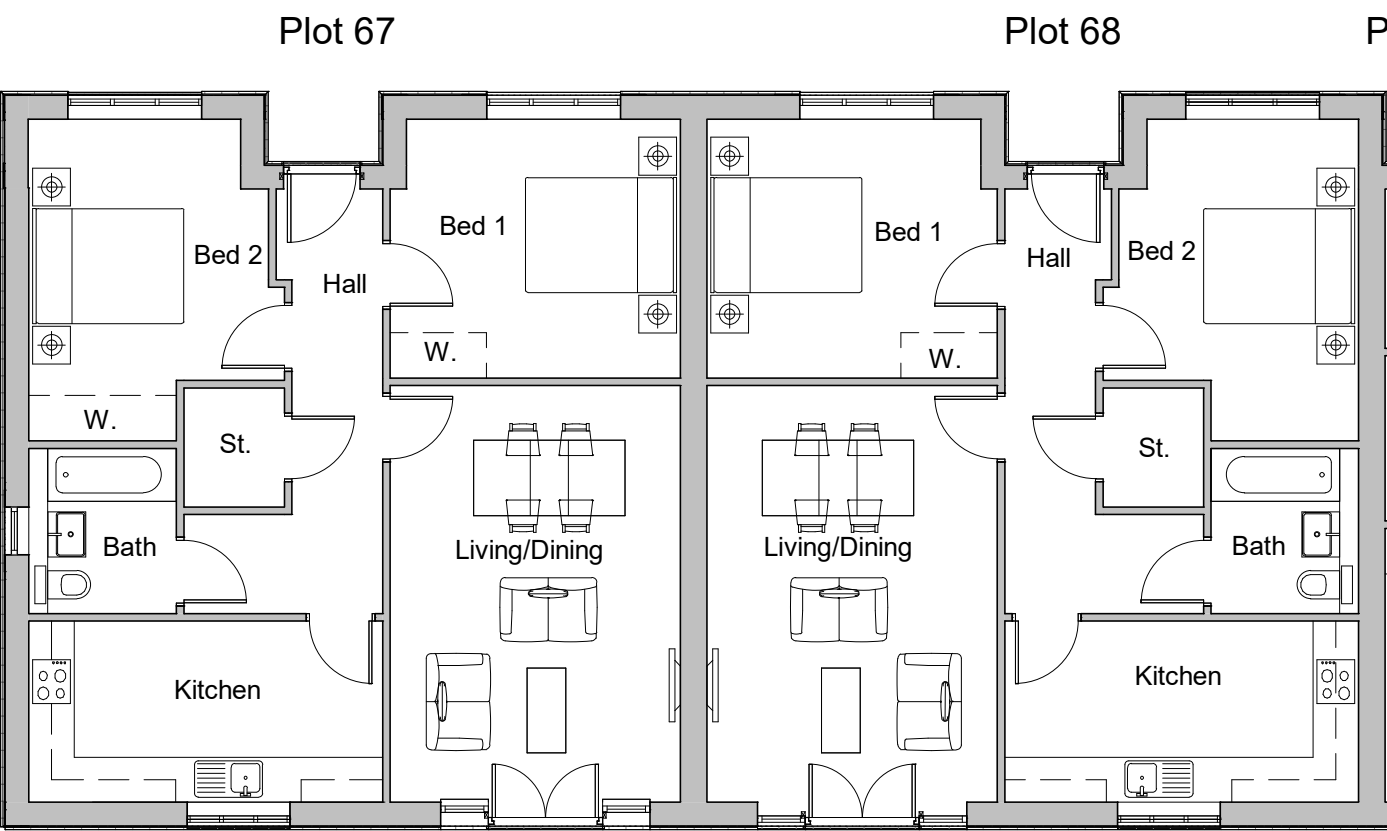

Elevation E



Elevation D



Elevation B



Elevation F



REV:	DATE:	REVISIONS:	REV:	DATE:	REVISIONS:	REV:	DATE:	REVISIONS:	SCALES:	0.3 M 3 M 30 M 0.6 M 6 M 60 M 1.2 M 12 M 120 M 70 M 140 M	CLIENT	Seaward Properties Ltd	PROJECT	Land at Bonhams Field, Yapton	 architecture planning masterplanning Broadmeade House, Farnham Business Park, Weydon Lane, Farnham, Surrey, GU9 9QT. info@osparchitecture.com www.osparchitecture.com Tel: 01252 267878 ©2016 Seaward Limited. Company Registration No. 2879051
										SCALE	1 : 100	(A1 ORIGINAL)	DRAWING	Plots 67 to 75 Proposed Plans	
										DRAWN	DA				
											DATE	11.10.18	20062	P131	