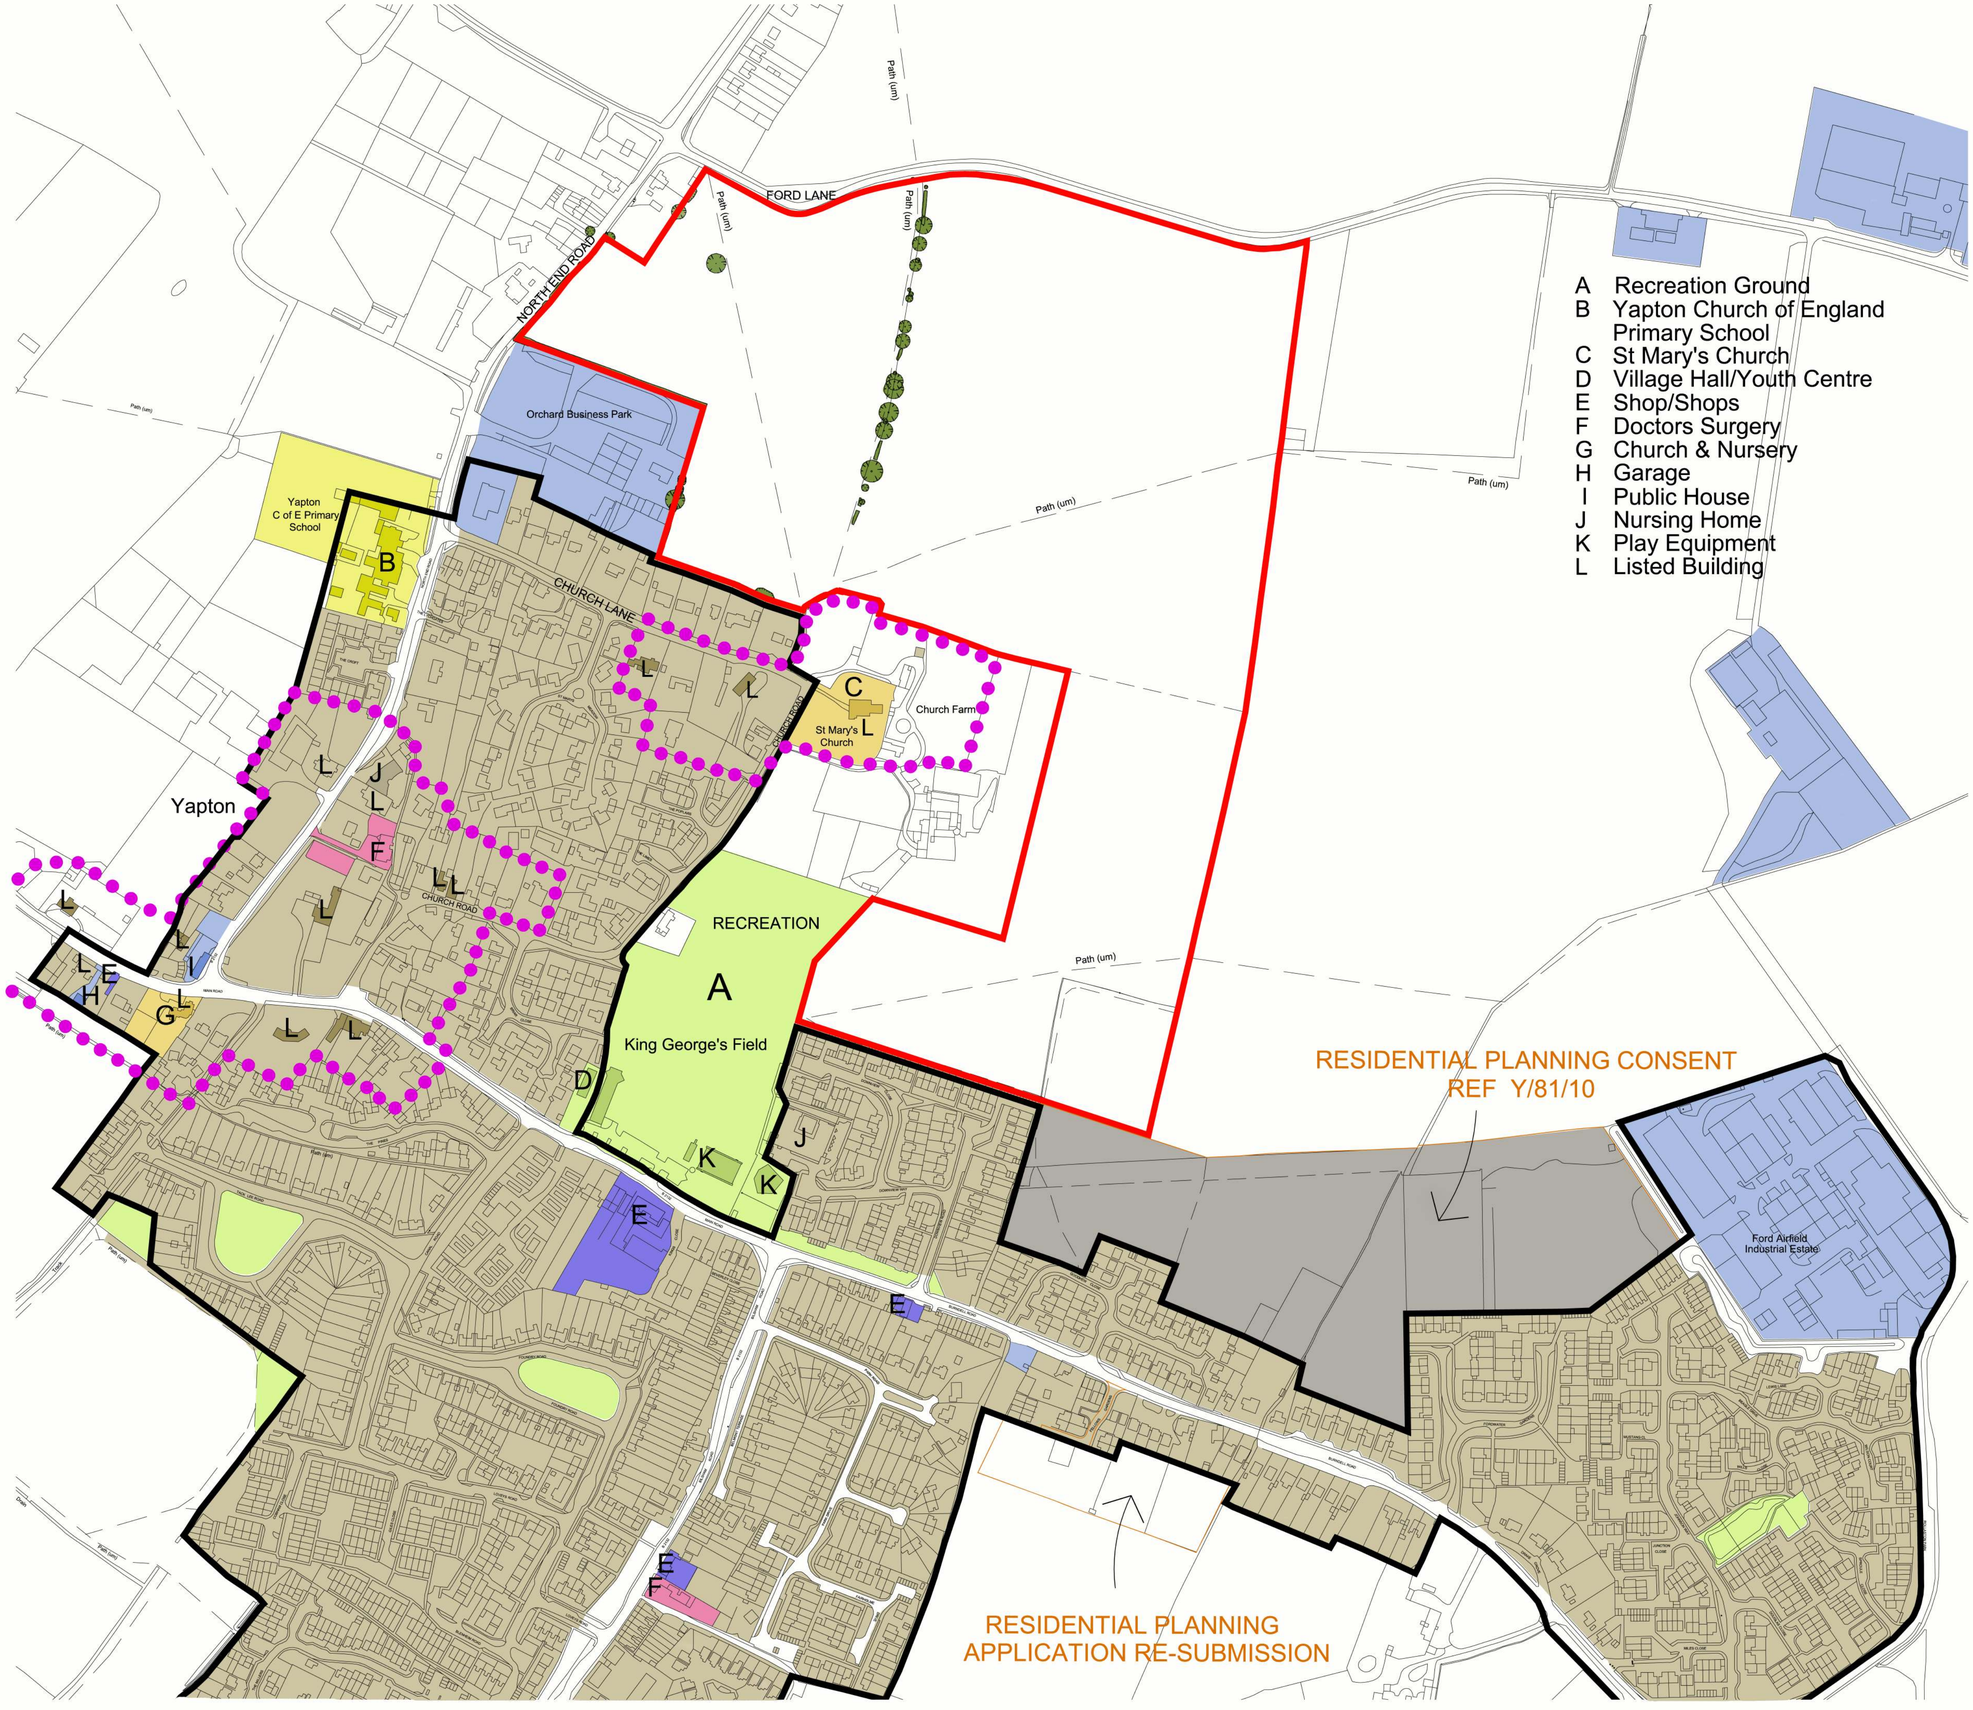

A Recreation Ground
B Yapton Church of England Primary School
C St Mary's Church
D Village Hall/Youth Centre
E Shop/Shops
F Doctors Surgery
G Church & Nursery
H Garage
I Public House
J Nursing Home
K Play Equipment
L Listed Building

Existing Trees & Hedges

Shops

Site with Planning Consent For Housing

Recreation Space & Community Use

Doctors Surgery

Business & Commercial Use

Churches

School

'Built Up Area' & Boundary

Conservation Area Boundary

Application Site Boundary

North

0 100m

K Langmead

St Mary's Park
North End Road
Yapton

Context Plan

SCALE 1/2500 @ A1

Drawing number
100C