



from

**Southern
Water**

Planning and Development Services
Arun District Council
Arun Civic Centre
Maltravers Road
Littlehampton
West Sussex
BN17 5LF

Your ref
Y/99/20/PL

Our ref
PLAN-036504

Date
16/12/2020



Dear Sir/Madam,

Proposal: Variation of conditions following Y/1/17/OUT to reword conditions 12, 14 & 16 as set out in the application covering letter in order to allow for the proposed access works to be implemented separately to the rest of the planning permission.

Site: Y/99/20/PL: - Bonhams Field Main Road, Yapton BN18 0DX.

Thank you for your letter dated 09/12/2020.

Southern Water have no objections to rewording of conditions 12, 14, and 16.

For further advice, please contact Southern Water, Southern House, Yeoman Road, Worthing, West Sussex, BN13 3NX

Website: southernwater.co.uk by email at

Yours faithfully,




Joff Edevane
Growth Planning Lead
Business Channels

Southern Water, Southern House, Yeoman Road, Worthing, West Sussex, BN13 3NX
southernwater.co.uk

Southern Water Services Ltd, Registered Office: Southern House, Yeoman Road, Worthing, West Sussex, BN13 3NX Registered in England No. 2366670

SOUTHERN WATER

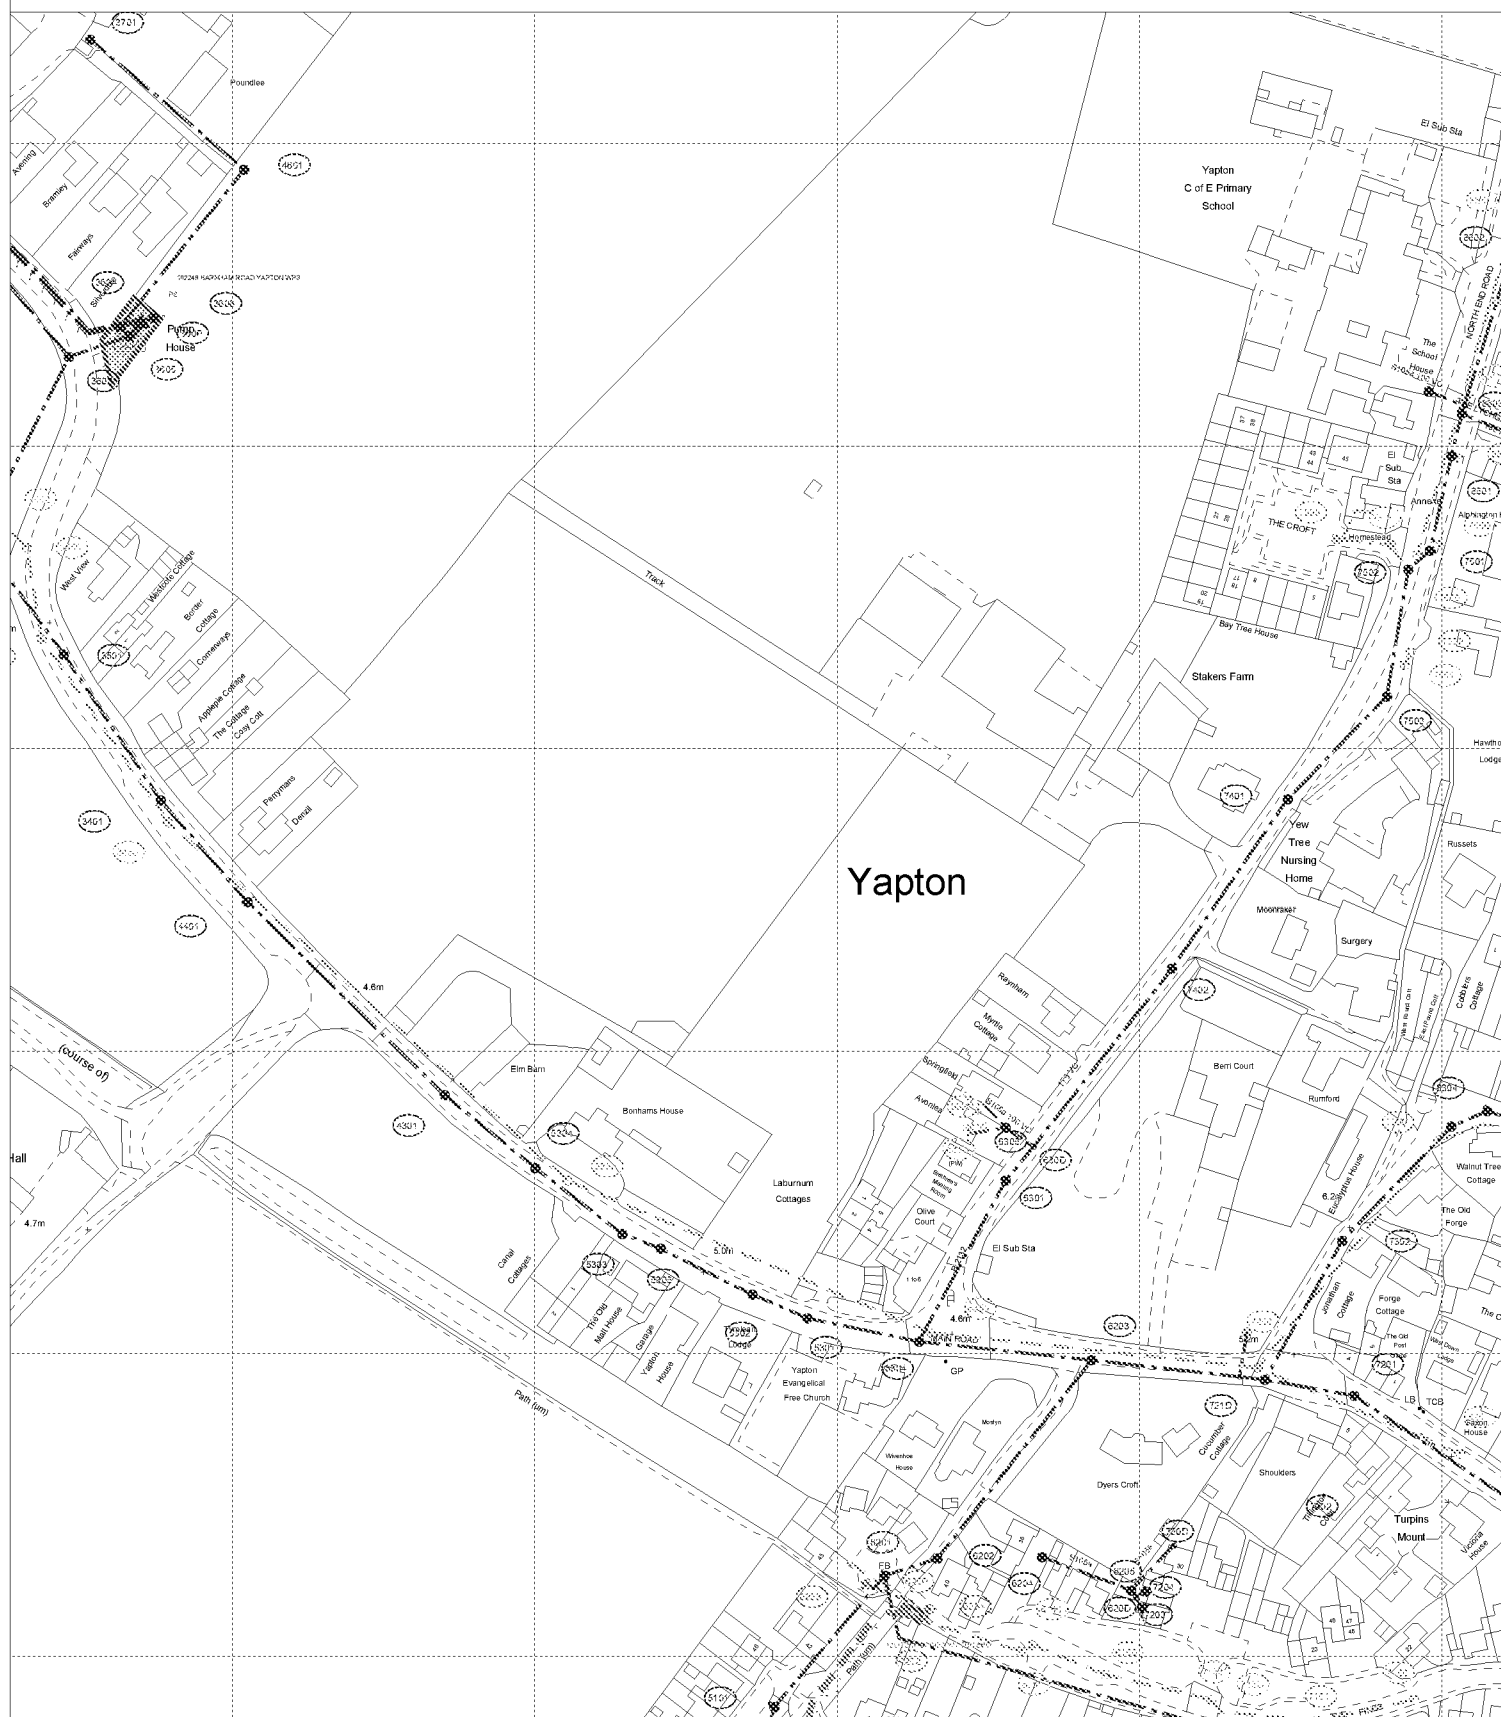

The positions of pipes shown on this plan are believed to be correct, but Southern Water Services Ltd accept no responsibility in the event of inaccuracy. The actual positions should be determined on site.

Based upon Ordnance Survey Digital Data with the permission of the controller of H.M.S.O. Crown Copyright Reserved Licence No. WU 298530

O.S. REF: SU9703SE

Scale: 1:2500

Screen Print

WARNING: BAC pipes are constructed of Bonded Asbestos Cement

WARNING: Unknown (UNK) materials may include Bonded Asbestos Cement



Printed By: banuh

Date: 16-12-2020

Southern Water MapGuide Browser

Requested By:

