

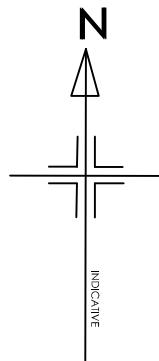
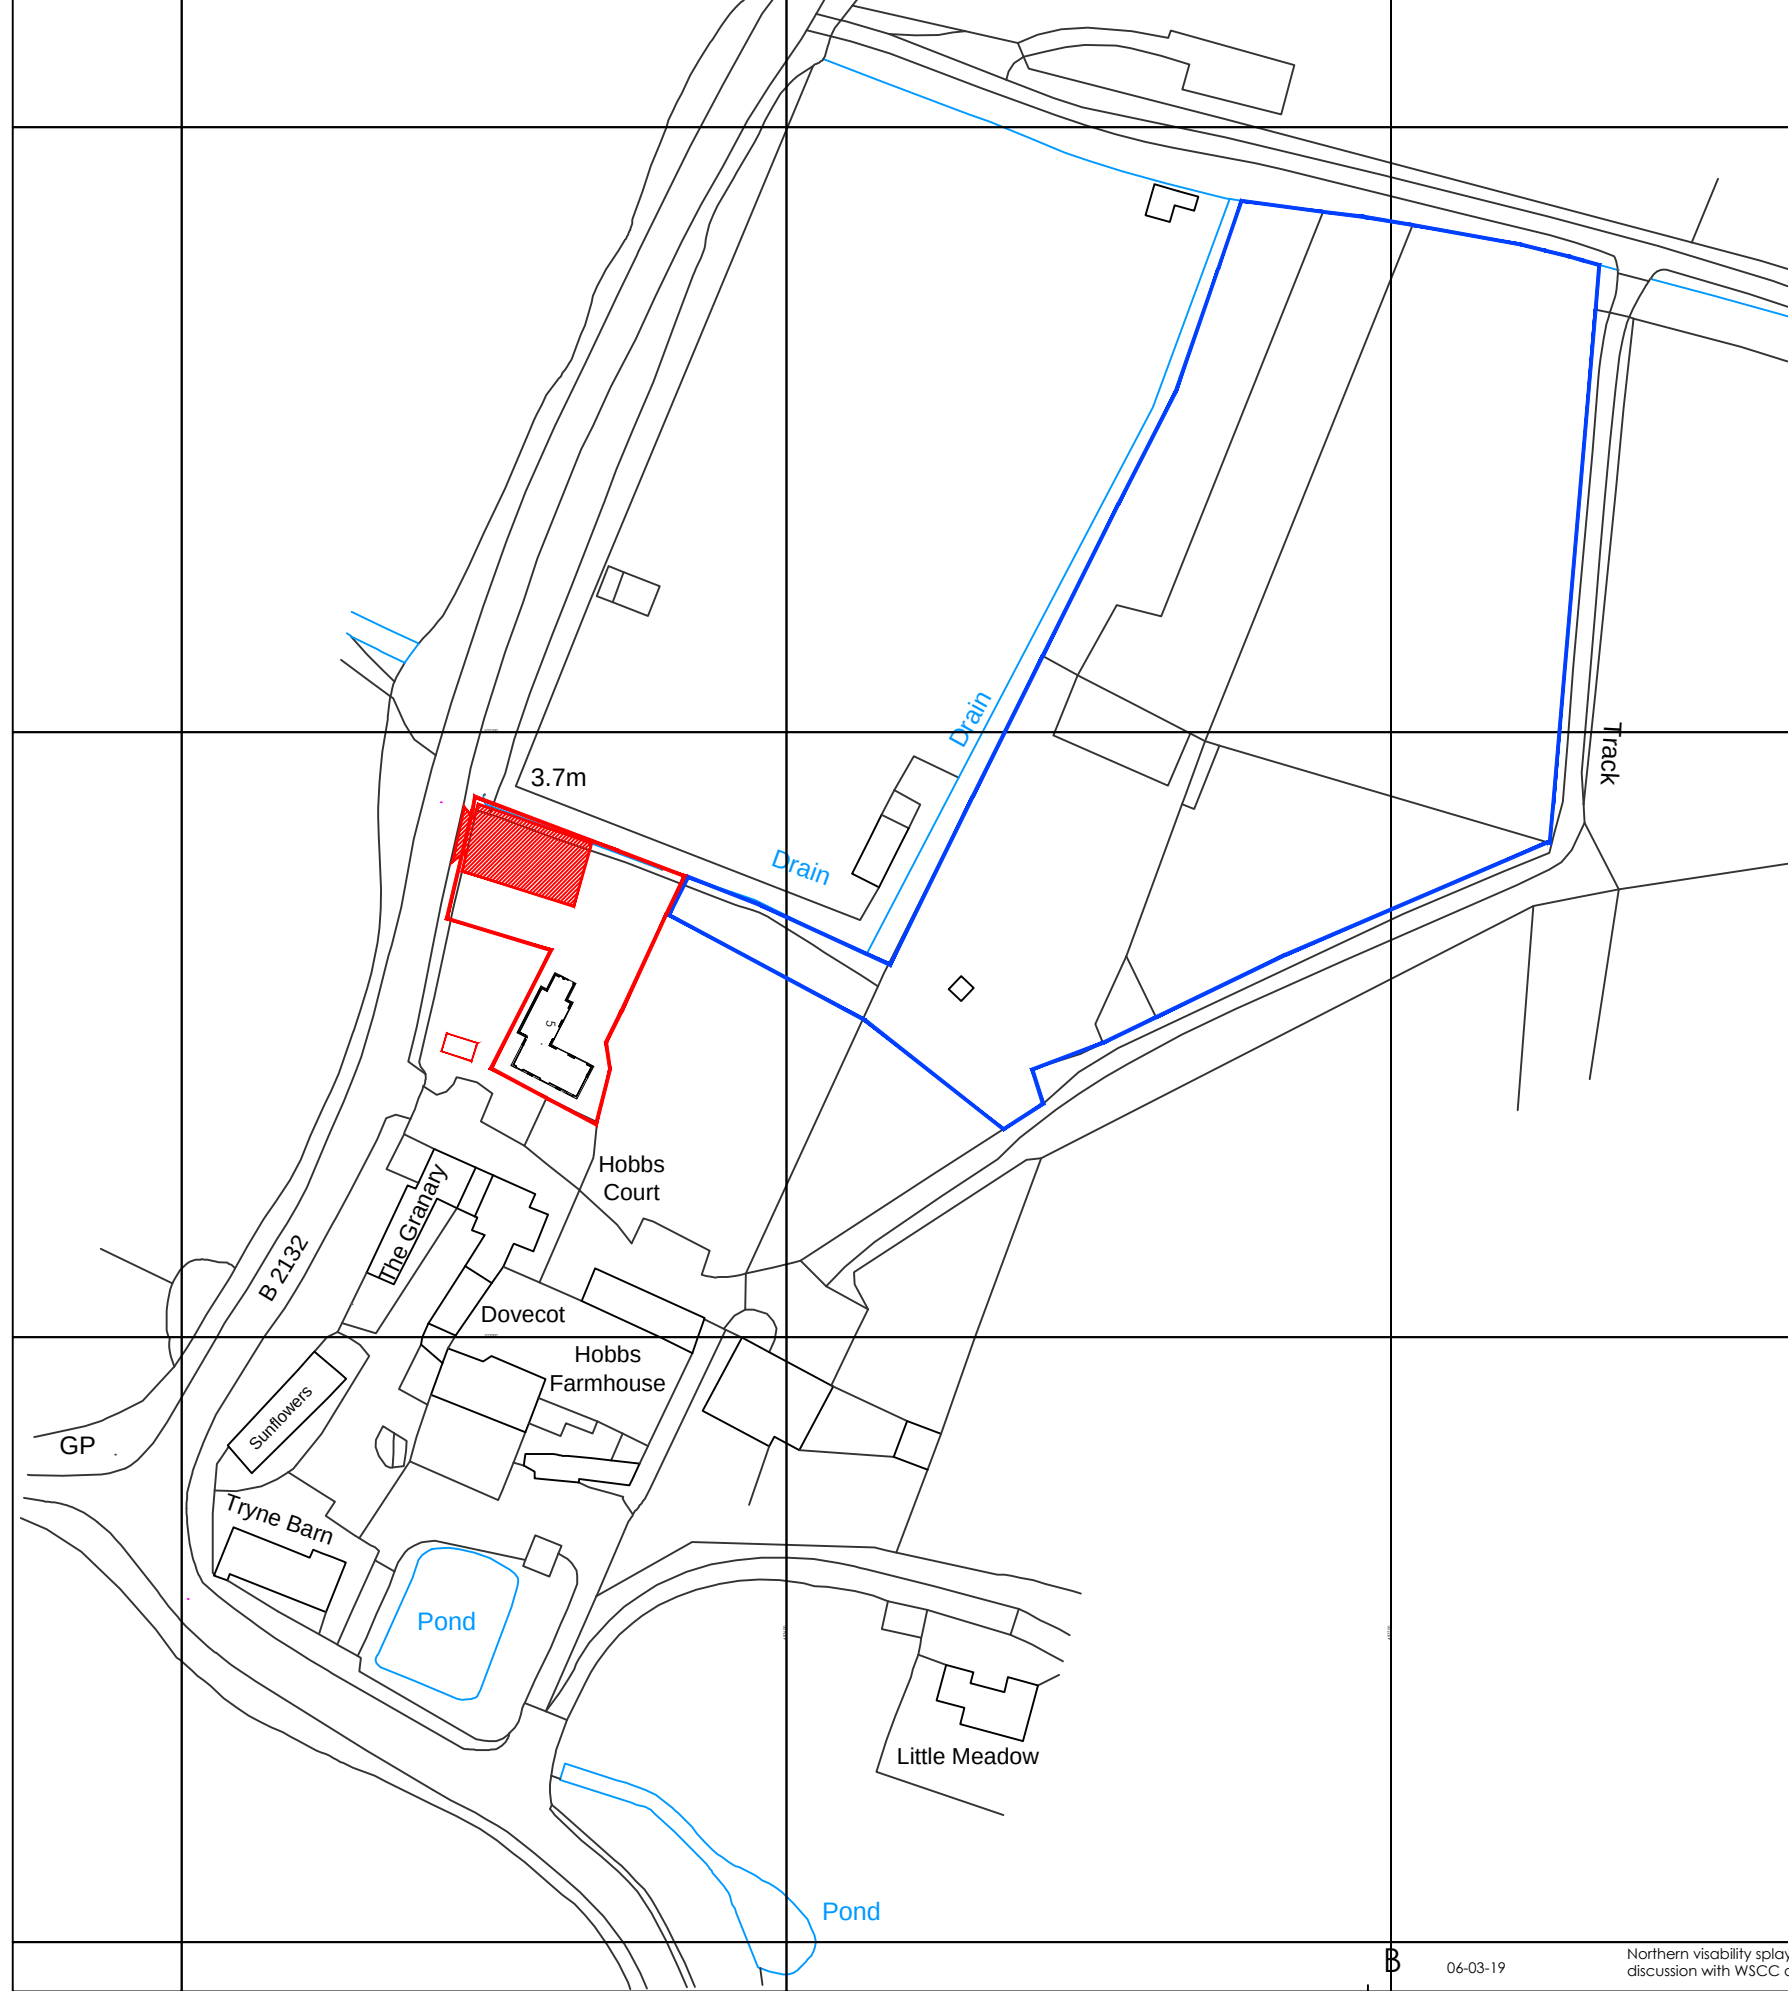


1:1250 @ A3 LOCATION PLAN

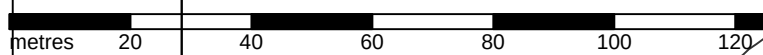

NOTE
THIS DRAWING MAY BE SCALED FOR PLANNING PURPOSES ONLY.
ALL DIMENSIONS TO BE CHECKED ON SITE PRIOR TO COMMENCEMENT OF WORK. ALL DIMENSIONS RELATING TO SUB-CONTRACTORS OR SUPPLIERS WORK MUST BE CHECKED AND AGREED BETWEEN THE GENERAL CONTRACTOR, THE SUB-CONTRACTOR(S) AND / OR SUPPLIER(S). ALL DIMENSIONS ARE IN MILLIMETRES. ALL WORKS OR MATERIALS INDICATED ON THE DRAWING ARE TO BE TO THE LATEST BRITISH STANDARDS AND ARE TO BE CARRIED OUT IN ACCORDANCE WITH THE RELEVANT CODES OF PRACTICE OR RECOGNISED TRADE ASSOCIATION RECOMMENDATIONS AND PUBLICATIONS.
THIS DRAWING TO BE READ IN CONJUNCTION WITH ALL RELEVANT DRAWINGS AND SPECIFICATIONS OF OTHER CONSULTANTS.
ANY DISCREPANCIES TO BE BROUGHT TO THE ATTENTION OF PDK ARCHITECTURE AND SURVEYING , IF IN DOUBT ASK.
© THIS DRAWING IS THE COPYRIGHT OF PDK ARCHITECTURE AND SURVEYING.

1:500 @ A3 BLOCK PLAN

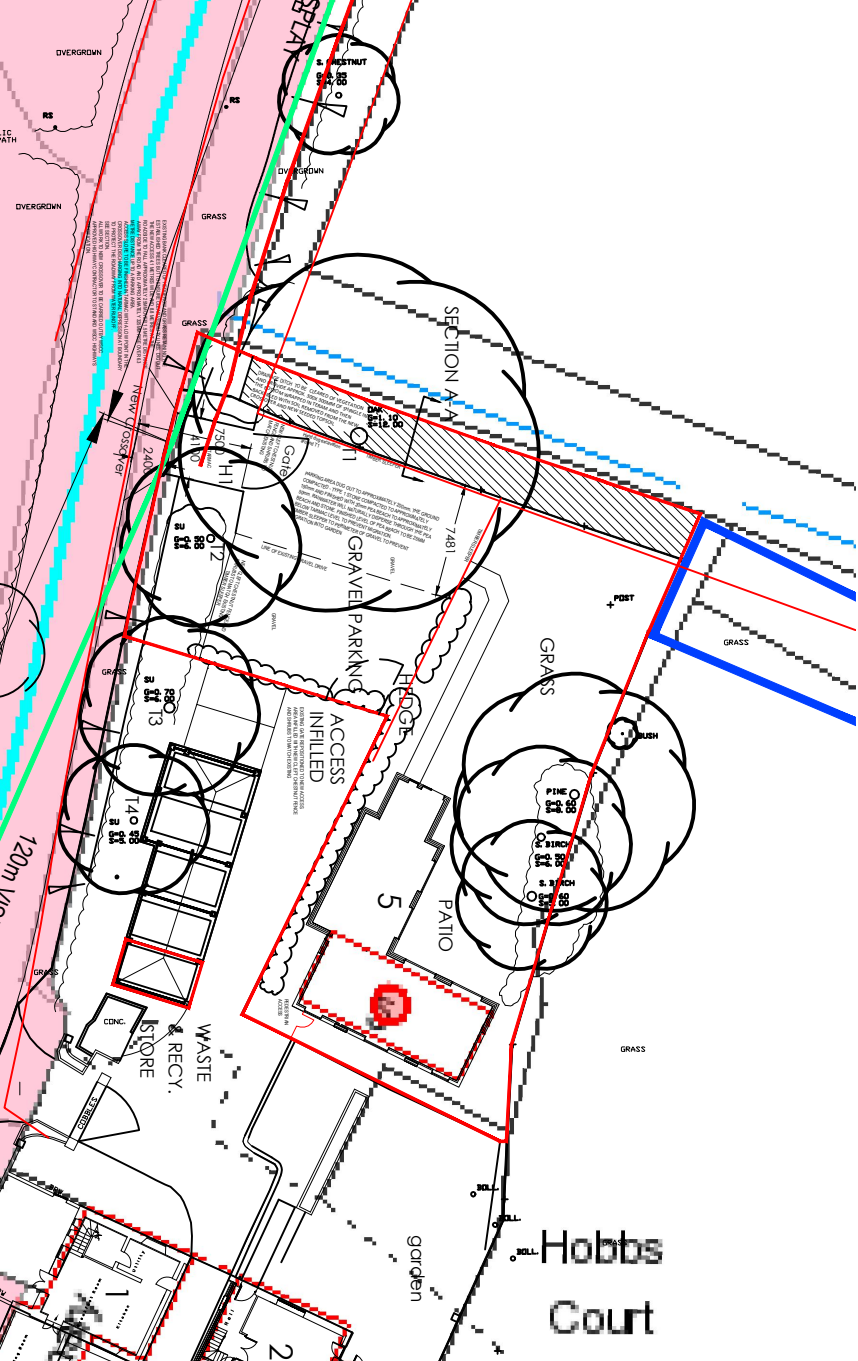

REV	DATE	AMENDMENT	BY
PROJECT THE POTTING BARN HOBBS COURT, BILSHAM ROAD YAPTON, SUSSEX. BN18 0JY			
DRAWING SITE LOCATION AND BLOCK PLAN PROPOSED			
Date	Dec 2018	Drawn By	PJC
Scale	1:1250 / 500 @A3	Iss. App. By	DKC
Drawing No	010 B	File Location	0221

29 Breach Avenue,
Southbourne,
Emsworth,
Hampshire, PO10 8NB
T: 01243 697164
M: 07879471666
www.pdkconsulting.co.uk

PDK
Architecture
and
Surveying

B	06-03-19	Northern visibility splay reduced to 116.18m following discussion with WSCC and additional info provided
A	31-01-19	Additional info added

pjc
pjc