




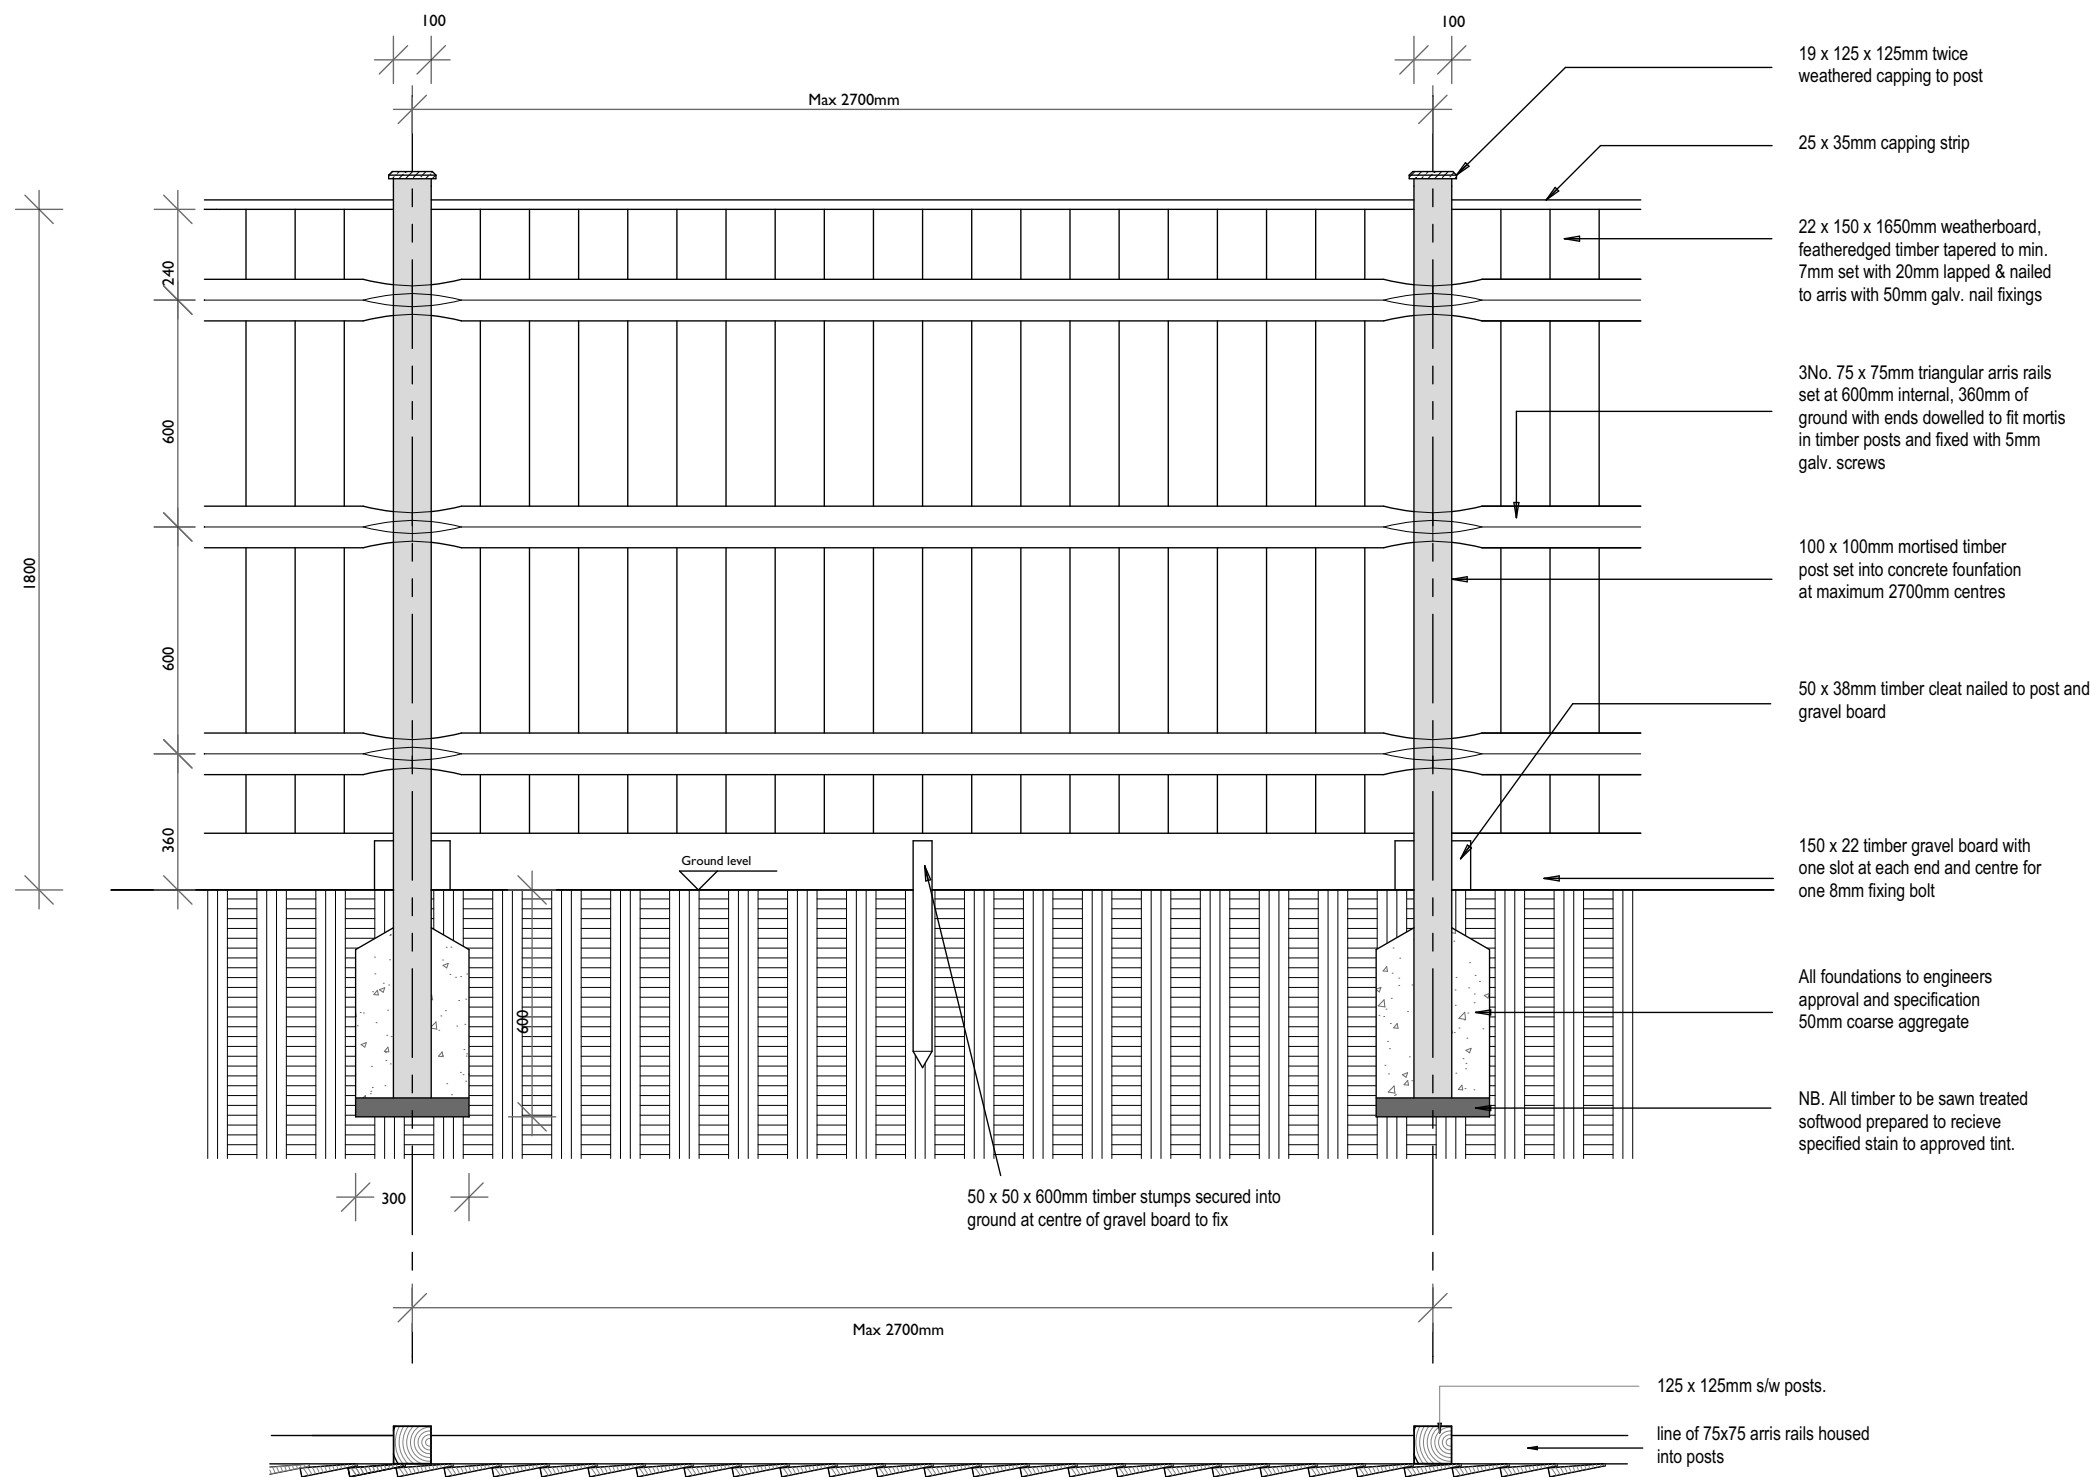

Typical Close Boarded Fence detail 1:20

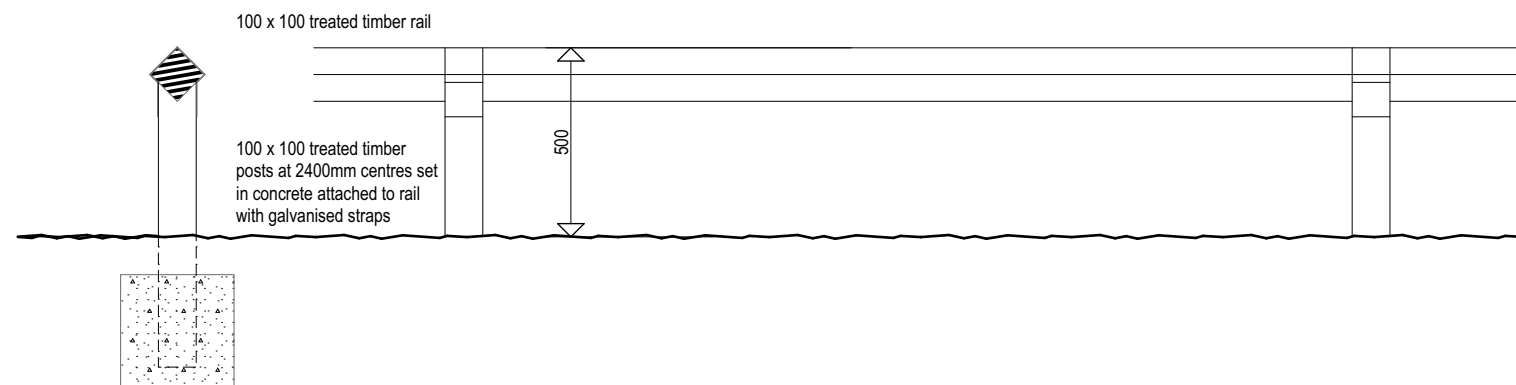

Typical knee rail detail 1:20

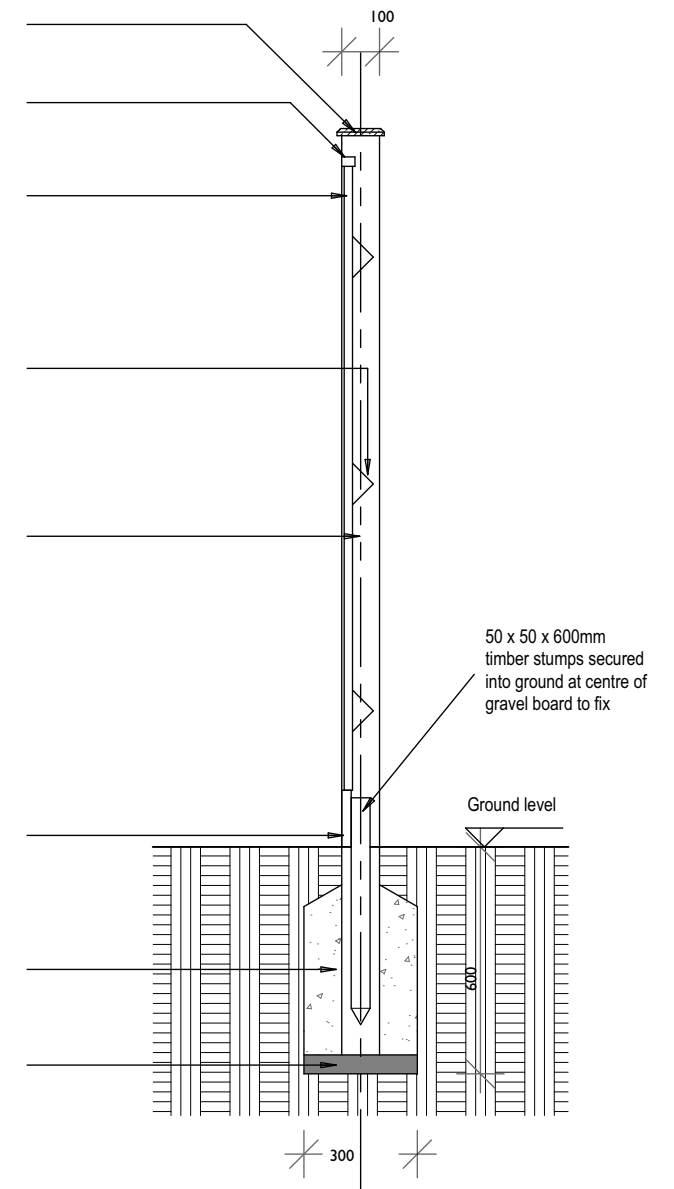

Victoria House 14 St Johns Road Hedge End Southampton Hampshire SO30 4AB  
Tel 01489 773577 \* Fax 01489 797111 \* E mail sales@crayfernhomes.co.uk

Do not scale this drawing. Use written dimensions only. All dimensions are to be checked on site prior to commencement of work. This drawing is the copyright of Crayfern Homes Limited and may not be copied altered or reproduced in any way without their written authority

## TYPICAL FENCE DETAILS

DEVELOPMENT AT:

CINDERS LANE

YAPTON

FOR

CRAYFERN HOMES LIMITED

Scale : 1:20 @ A3

Date : AUG 19

Drawing No : DT\_EXT\_650